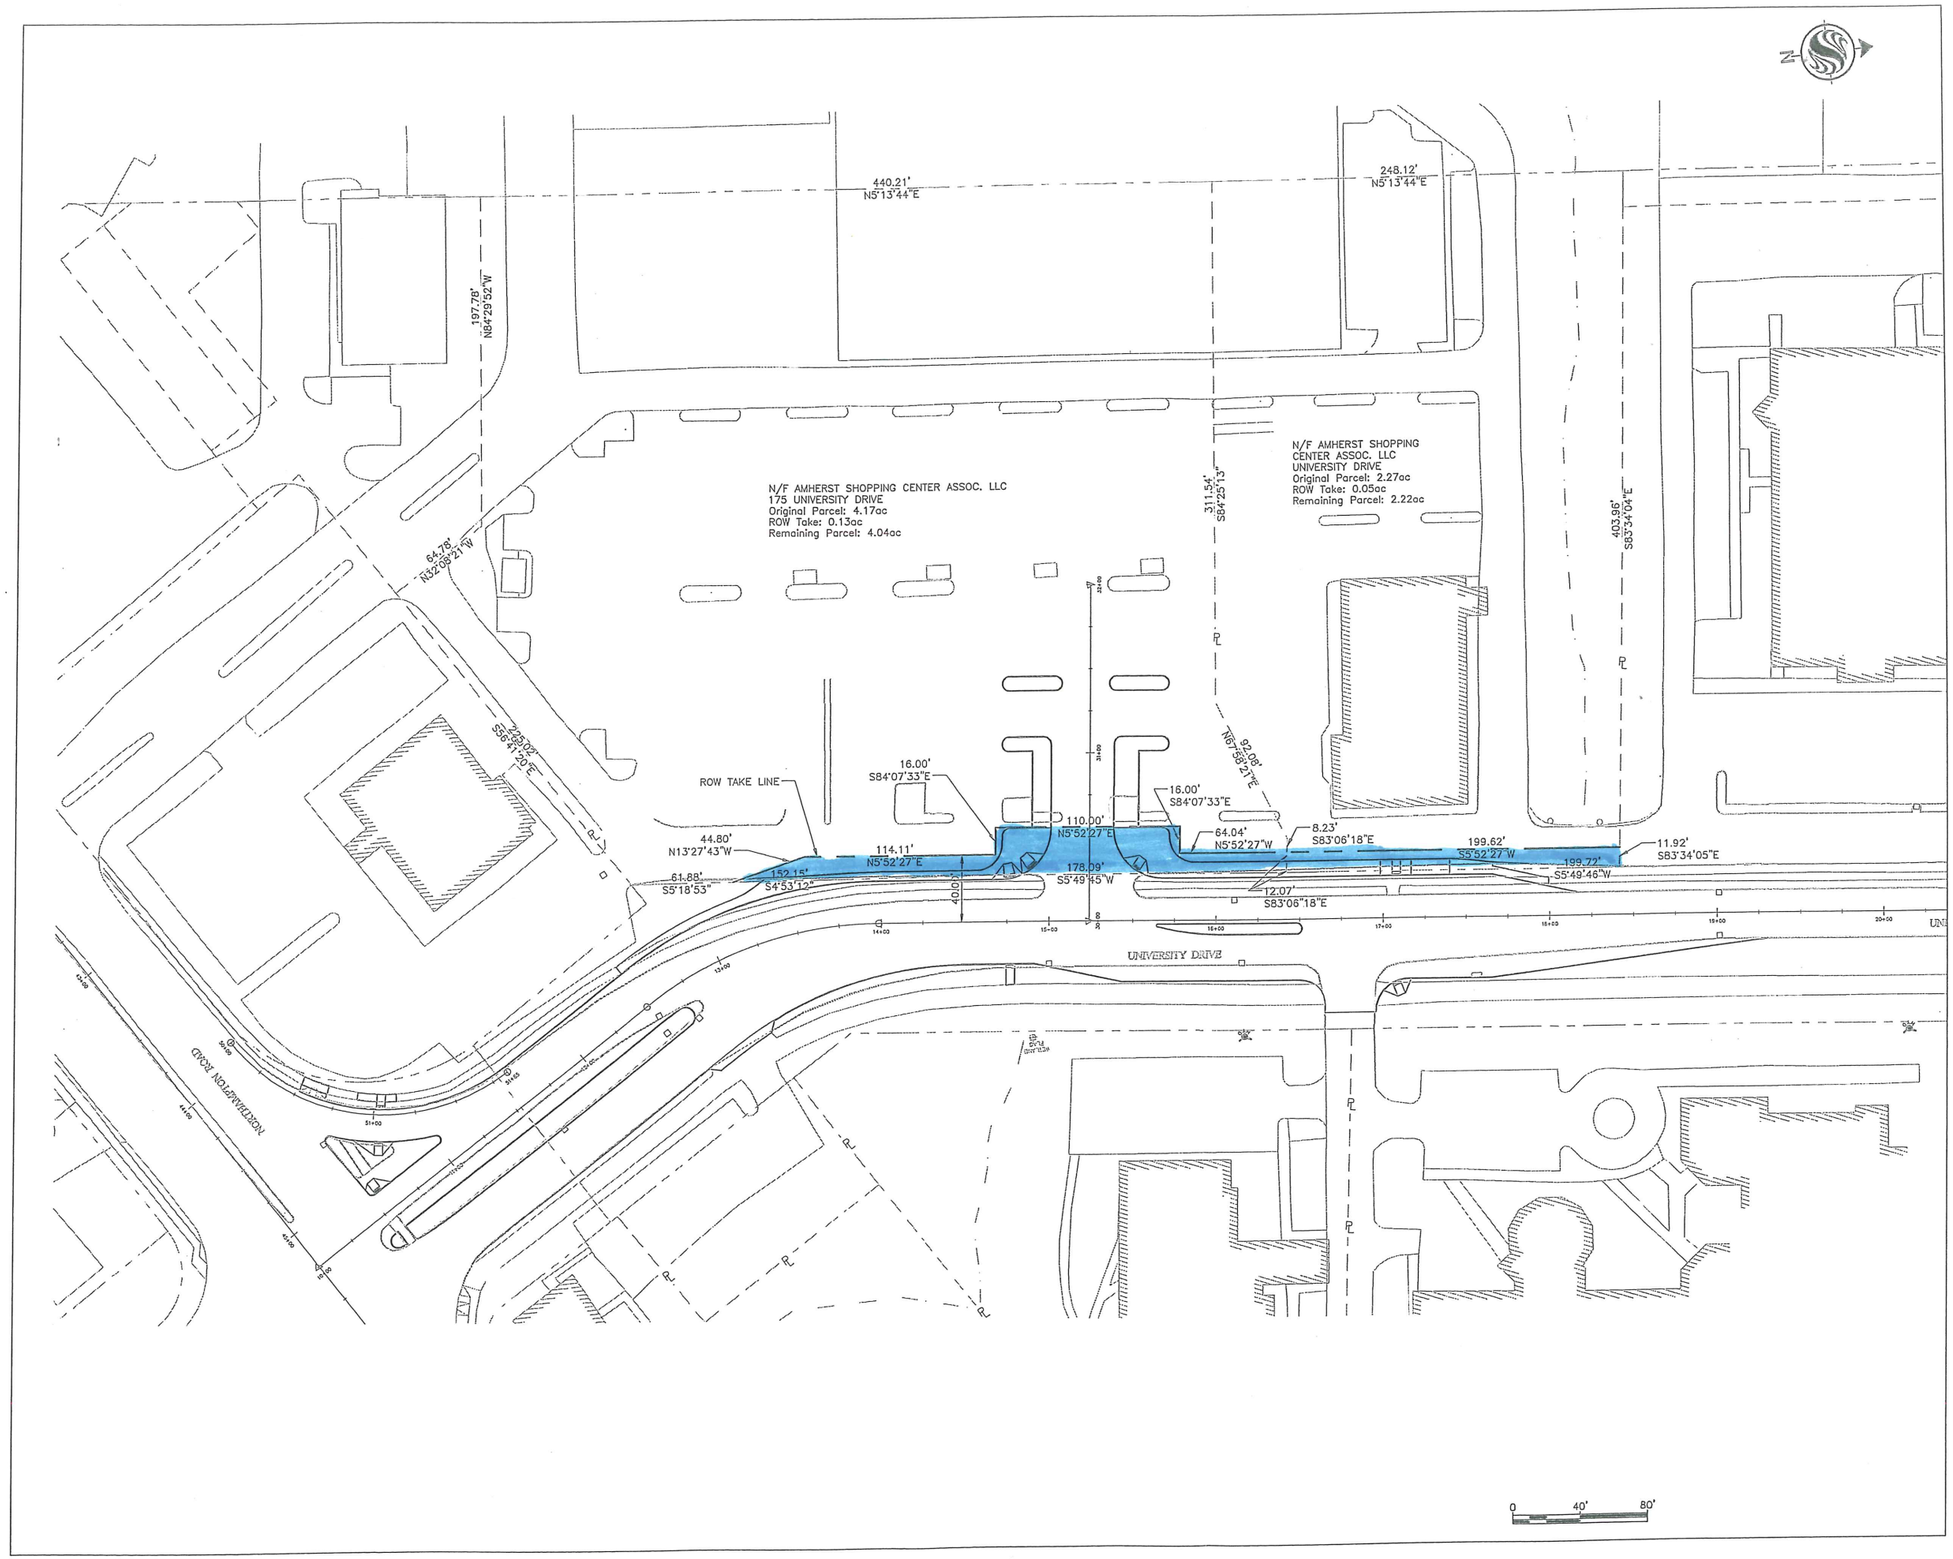

Stantec Consulting Services Inc.
135 West Street, Suite 203
Northampton, MA U.S.A.
01060-3711
Tel. (413)584-4776
Fax. (413)584-3157
www.stantec.com

Stantec

Copyright Reserved

The Contractor shall verify and be responsible for all dimensions. DO NOT scale the drawing – any errors or omissions shall be reported to Stantec without delay.
The Copyrights to all designs and drawings are the property of Stantec. Reproduction or use for any purpose other than that authorized by Stantec is forbidden.

Consultants

Legend

Notes

Revision	By	Appd.	YY.MM.DD
REVISED ERRONEOUS DISTANCE AND BEARING LABELS	ISM	DJD	12.01.05
ADDED MISSING DISTANCE BEARING LABEL	ISM	DJD	11.09.28

Issued	By	Appd.	YY.MM.DD
File Name: ROW.dwg	ISM	KMM	ISM
	Dwn.	Chkd.	Dsgn. YY.MM.DD

Permit-Seal

Client/Project
TOWN OF AMHERST, MA

UNIVERSITY DRIVE
ROUTE 9 TO BIG Y
AMHERST, MA

Title
RIGHT OF WAY - PROPERTY PLAN

Project No. 193510230
Scale 1" = 40'
Drawing No. ROW-01
Sheet 29 of 29
Revision 0