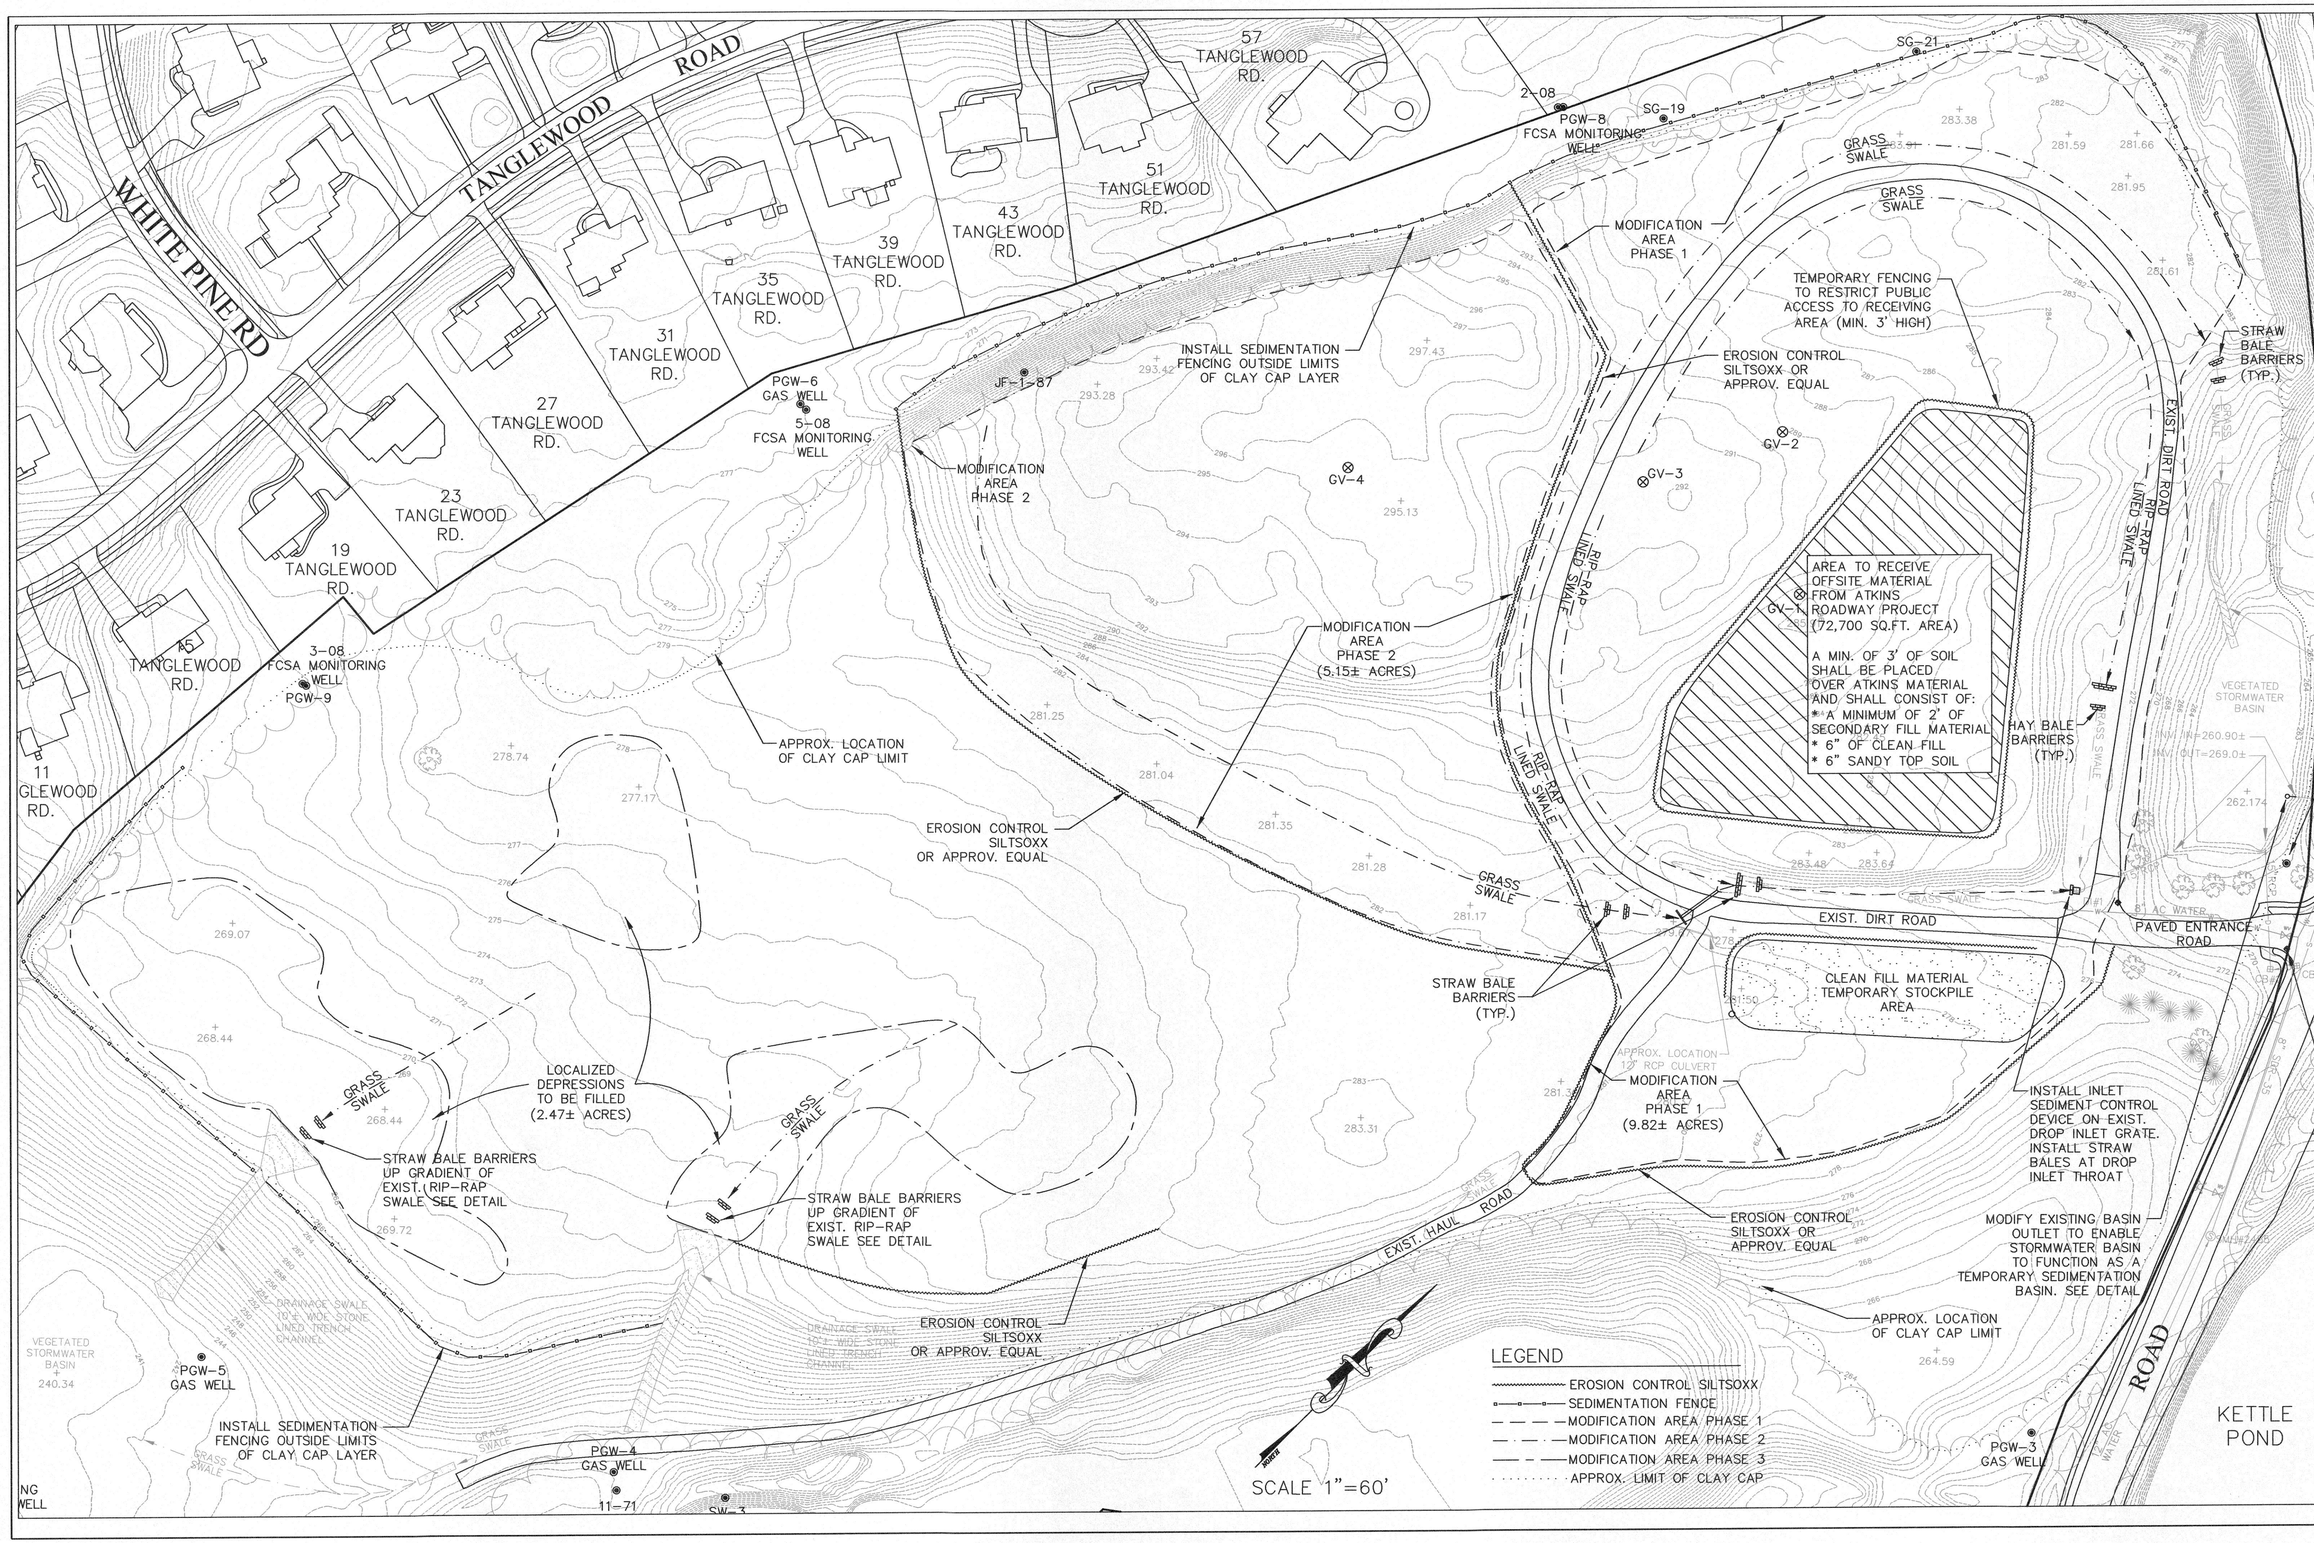

DRAWN BY: PGD CHCKD BY:
SCALE: 1"=60'
DATE: MAY 4, 2010
JOB NO.: TP10-07
SHEET: 4 OF 5

REV. JULY 12, 2010
DEP COMMENTS

JOB NAME: BWP SWII LANDFILLS
LOCATION: MAJOR MODIFICATION PERMIT
OLD AMHERST LANDFILL
OLD BELCHERTOWN ROAD
AMHERST, MASSACHUSETTS 01002

DESCRIPTION: CONSTRUCTION PHASING / EROSION CONTROL PLAN

TOWN OF AMHERST
DEPARTMENT OF PUBLIC WORKS
ENGINEERING DIVISION
586 SOUTH PLEASANT STREET
AMHERST, MA. 01002
413-259-3050

AMHERST, MASSACHUSETTS FOUNDED 1759

COMMONWEALTH OF MASSACHUSETTS
GUILFORD B. MOORING II
CIVIL
No. 40651
REGISTERED PROFESSIONAL ENGINEER