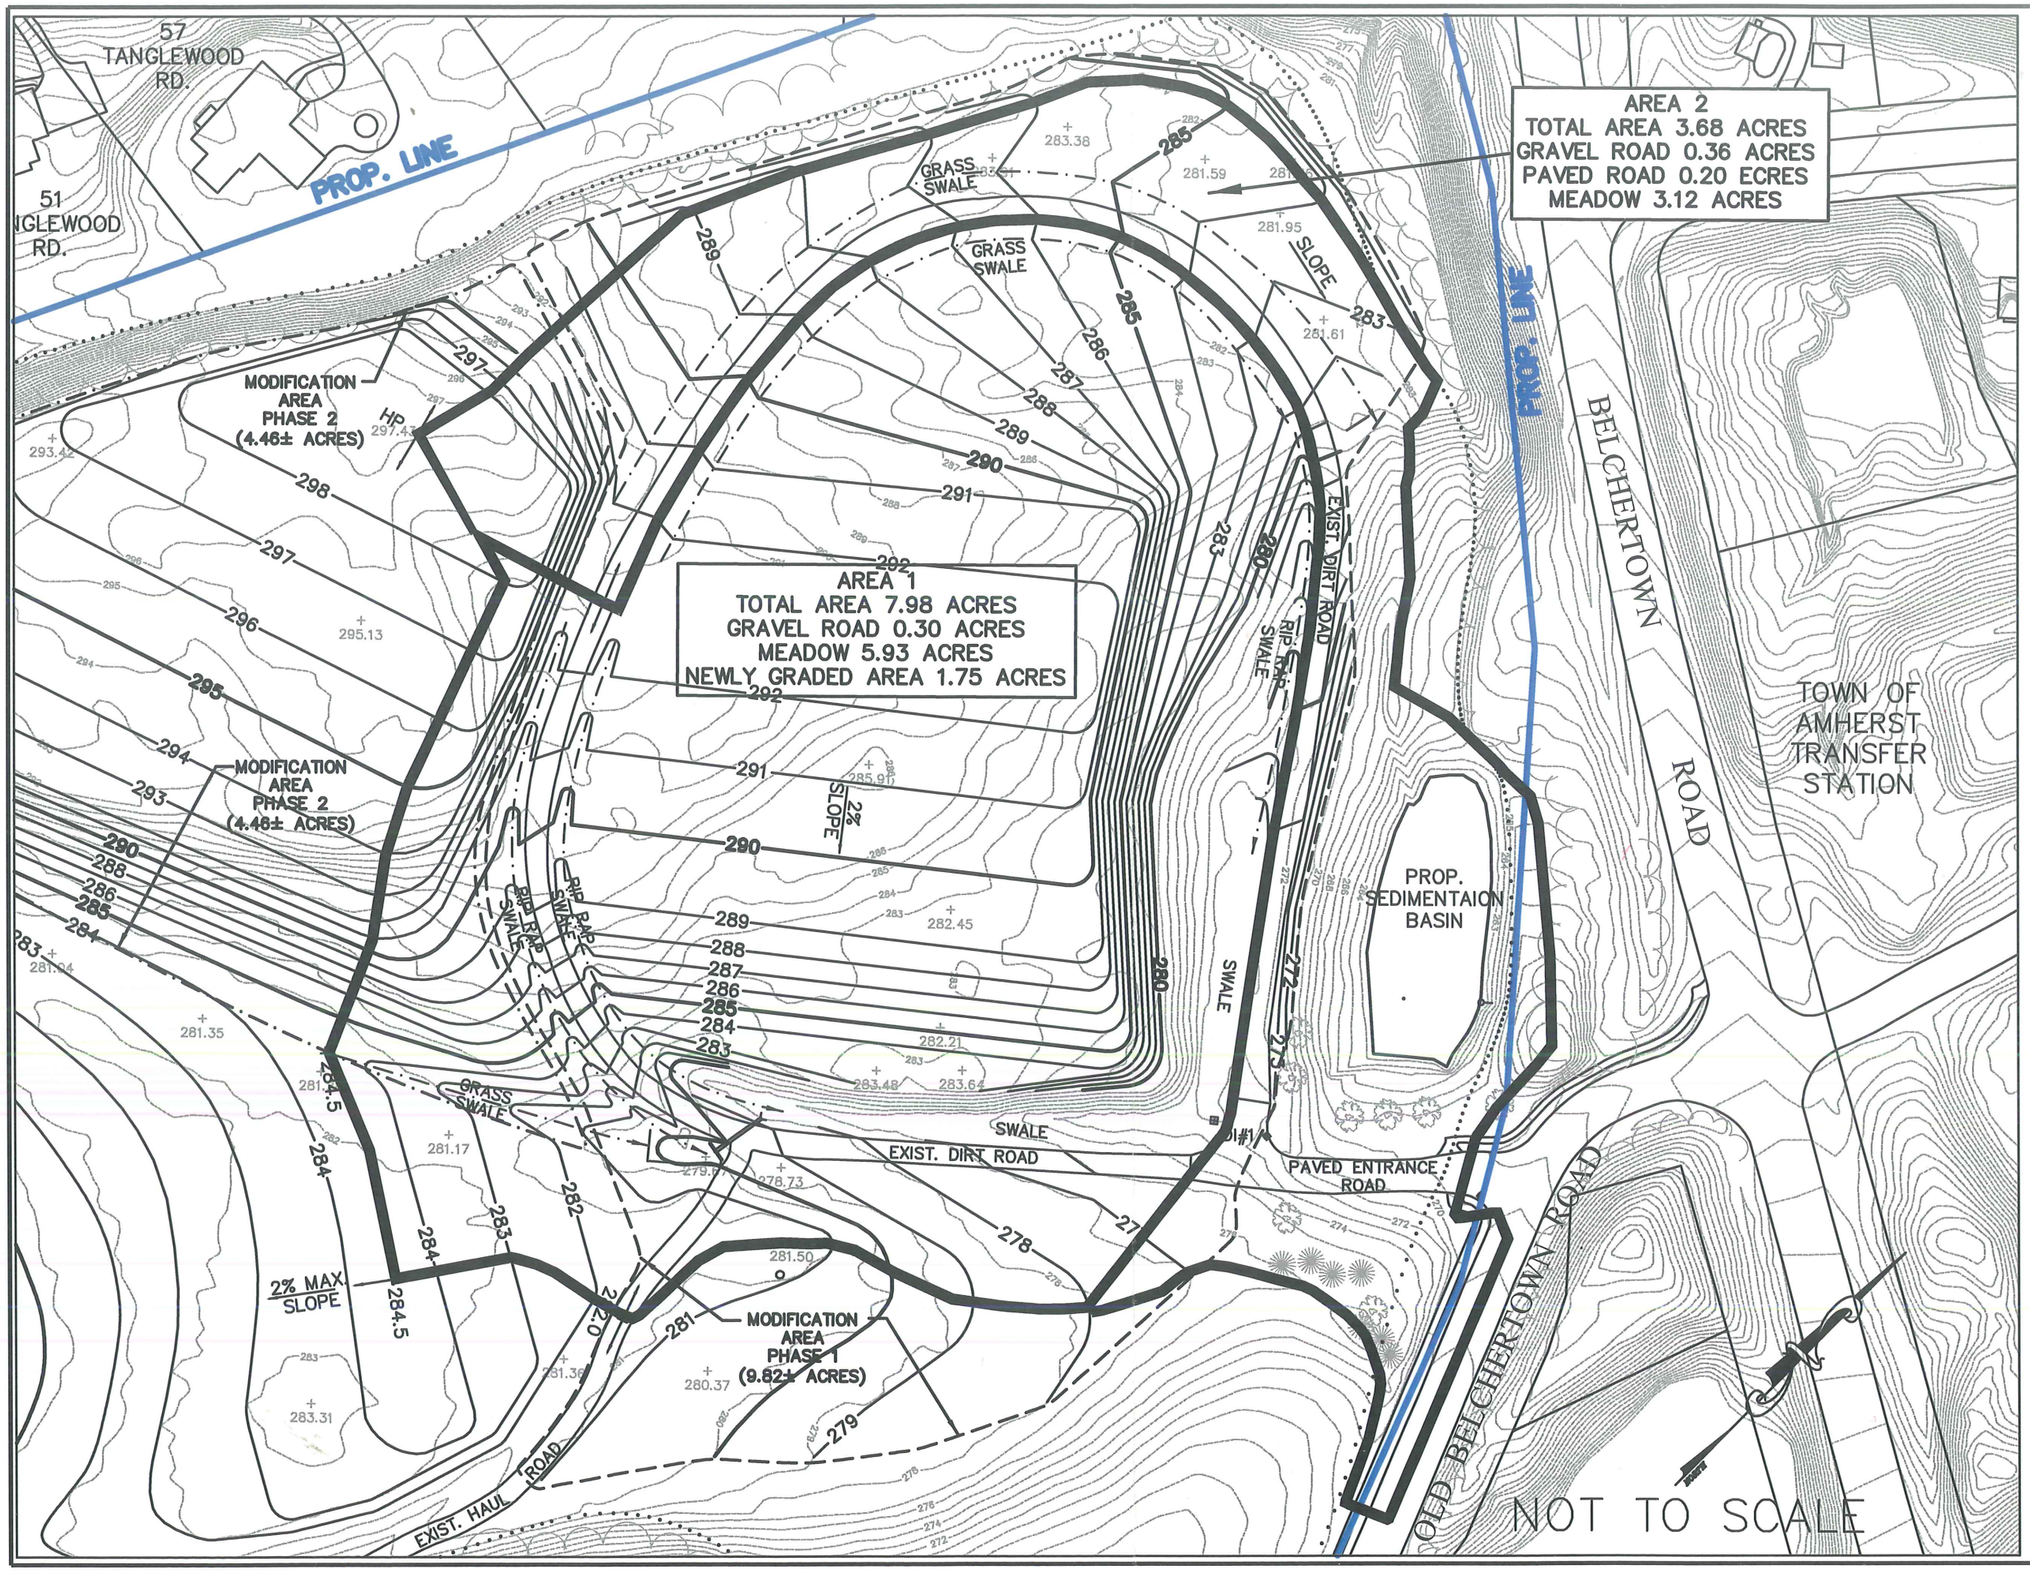

JOB NAME: BWP SW11 LANDFILLS
LOCATION: MAJOR MODIFICATION PERMIT
AMHERST LANDFILL
OLD BELCHERTOWN ROAD
AMHERST, MASSACHUSETTS 01002

DESCRIPTION: DRAINAGE - SEDIMENTATION BASIN SIZING PLAN

TOWN OF AMHERST
DEPARTMENT OF PUBLIC WORKS
ENGINEERING DIVISION
586 SOUTH PLEASANT STREET
AMHERST, MA. 01002
413-259-3050

AMHERST, MASSACHUSETTS FOUNDED 1759