PLAN
1" = 20'

1" = 20'
10 0 20

REV. NO.	DATE	DRWN	CHKD	REMARKS

DESIGNED BY: K. WESSEL
DRAWN BY: K. WESSEL
SHEET CHK'D BY: L. SHERMAN
CROSS CHK'D BY: L. MURPHY
APPROVED BY:
DATE: MARCH 2014

CDM Smith
260 West Exchange Street
Suite 300
Providence, RI 02903
Tel: (401) 751-5360

TOWN OF AMHERST

TRIANGLE STREET AT EAST PLEASANT STREET

CONCEPTUAL ROUNDABOUT

PROJECT NO. 0572-100569
FILE NAME:
SHEET NO.
1

© 2014 CDM SMITH ALL RIGHTS RESERVED.
REUSE OF DOCUMENTS: THESE DOCUMENTS AND DESIGNS PROVIDED BY PROFESSIONAL SERVICE, INCORPORATED HEREIN, ARE THE PROPERTY OF CDM SMITH AND ARE NOT TO BE USED, IN WHOLE OR PART, FOR ANY OTHER PROJECT WITHOUT THE WRITTEN AUTHORIZATION OF CDM SMITH.

NOTES

1. PROPERTY INFORMATION IS APPROXIMATE, PER MONUMENTS FOUND, RECORD PLANS AND TOWN OF AMHERST ASSESSORS MAPS.

2. KENDRICK PARK PROPERTY LINE INFORMATION TAKEN FROM PLAN RECORDED AT THE MASSACHUSETTS REGISTRY OF DEED, PLAN BOOK 105 PAGE 4.

3. BASEMAP DATA WAS COLLECTED AT 1"=40' MAPPING SCALE FROM APRIL 13–15, 2009 FOR AMHERST USING DIGITAL PHOTOGRAMMETRIC TECHNIQUES AND LIDAR DATA. LIDAR DATA WAS SUPPLEMENTED WITH PHOTOGRAMMETRICALLY COLLECTED BREAKLINES, HYDRO AND OTHER TERRAIN FEATURES TO GENERATE 1FT CONTOURS. THIS DATA IS COMPILED TO MEET HORIZONTAL AND VERTICAL ACCURACY AT 95% CONFIDENCE LEVEL IN ACCORDANCE WITH ASPRS CLASS 1 STANDARDS.

LEGEND

- PROPERTY LINE
- EXISTING CURB LINE
- PROPOSED CURB LINE
- EXISTING SIDEWALK
- PROPOSED SIDEWALK
- EXISTING TREE

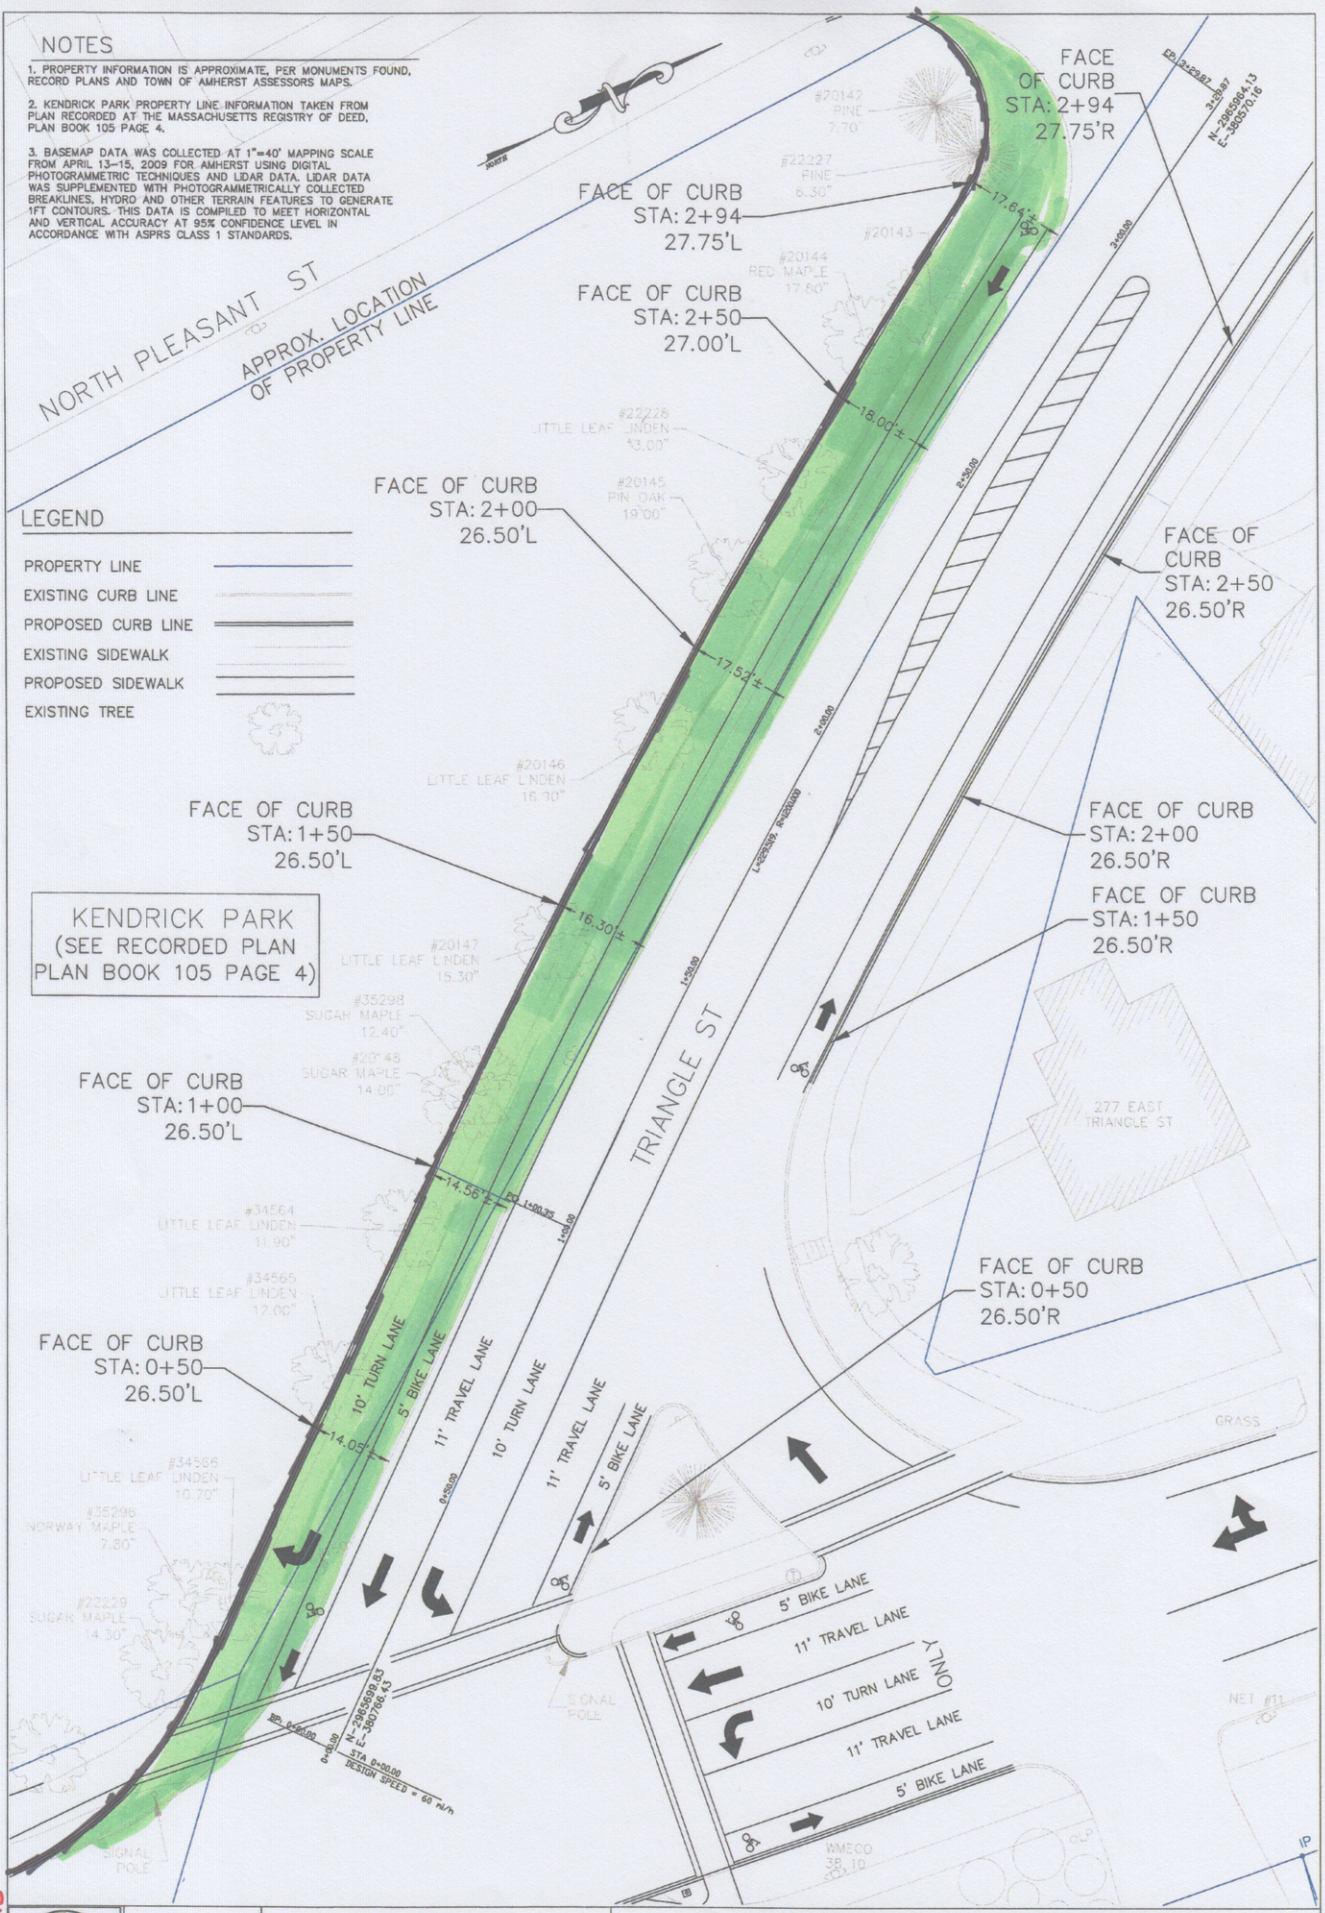

TOWN OF AMHERST
DEPARTMENT OF PUBLIC WORKS
ENGINEERING DIVISION
586 SOUTH PLEASANT STREET
AMHERST, MA. 01002
413-259-3029

EAST PLEASANT STREET AND TRIANGLE STREET INTERSECTION IMPROVEMENTS
AMHERST, MASSACHUSETTS 01002

DESCRIPTION: CONCEPTUAL PLAN

DRAWN BY: PGD CHCKD BY:
SCALE: 1" = 10'
DATE: MARCH 2011
JOB NO.: TP11-11 SHEET: 1 OF 1

34-D-2