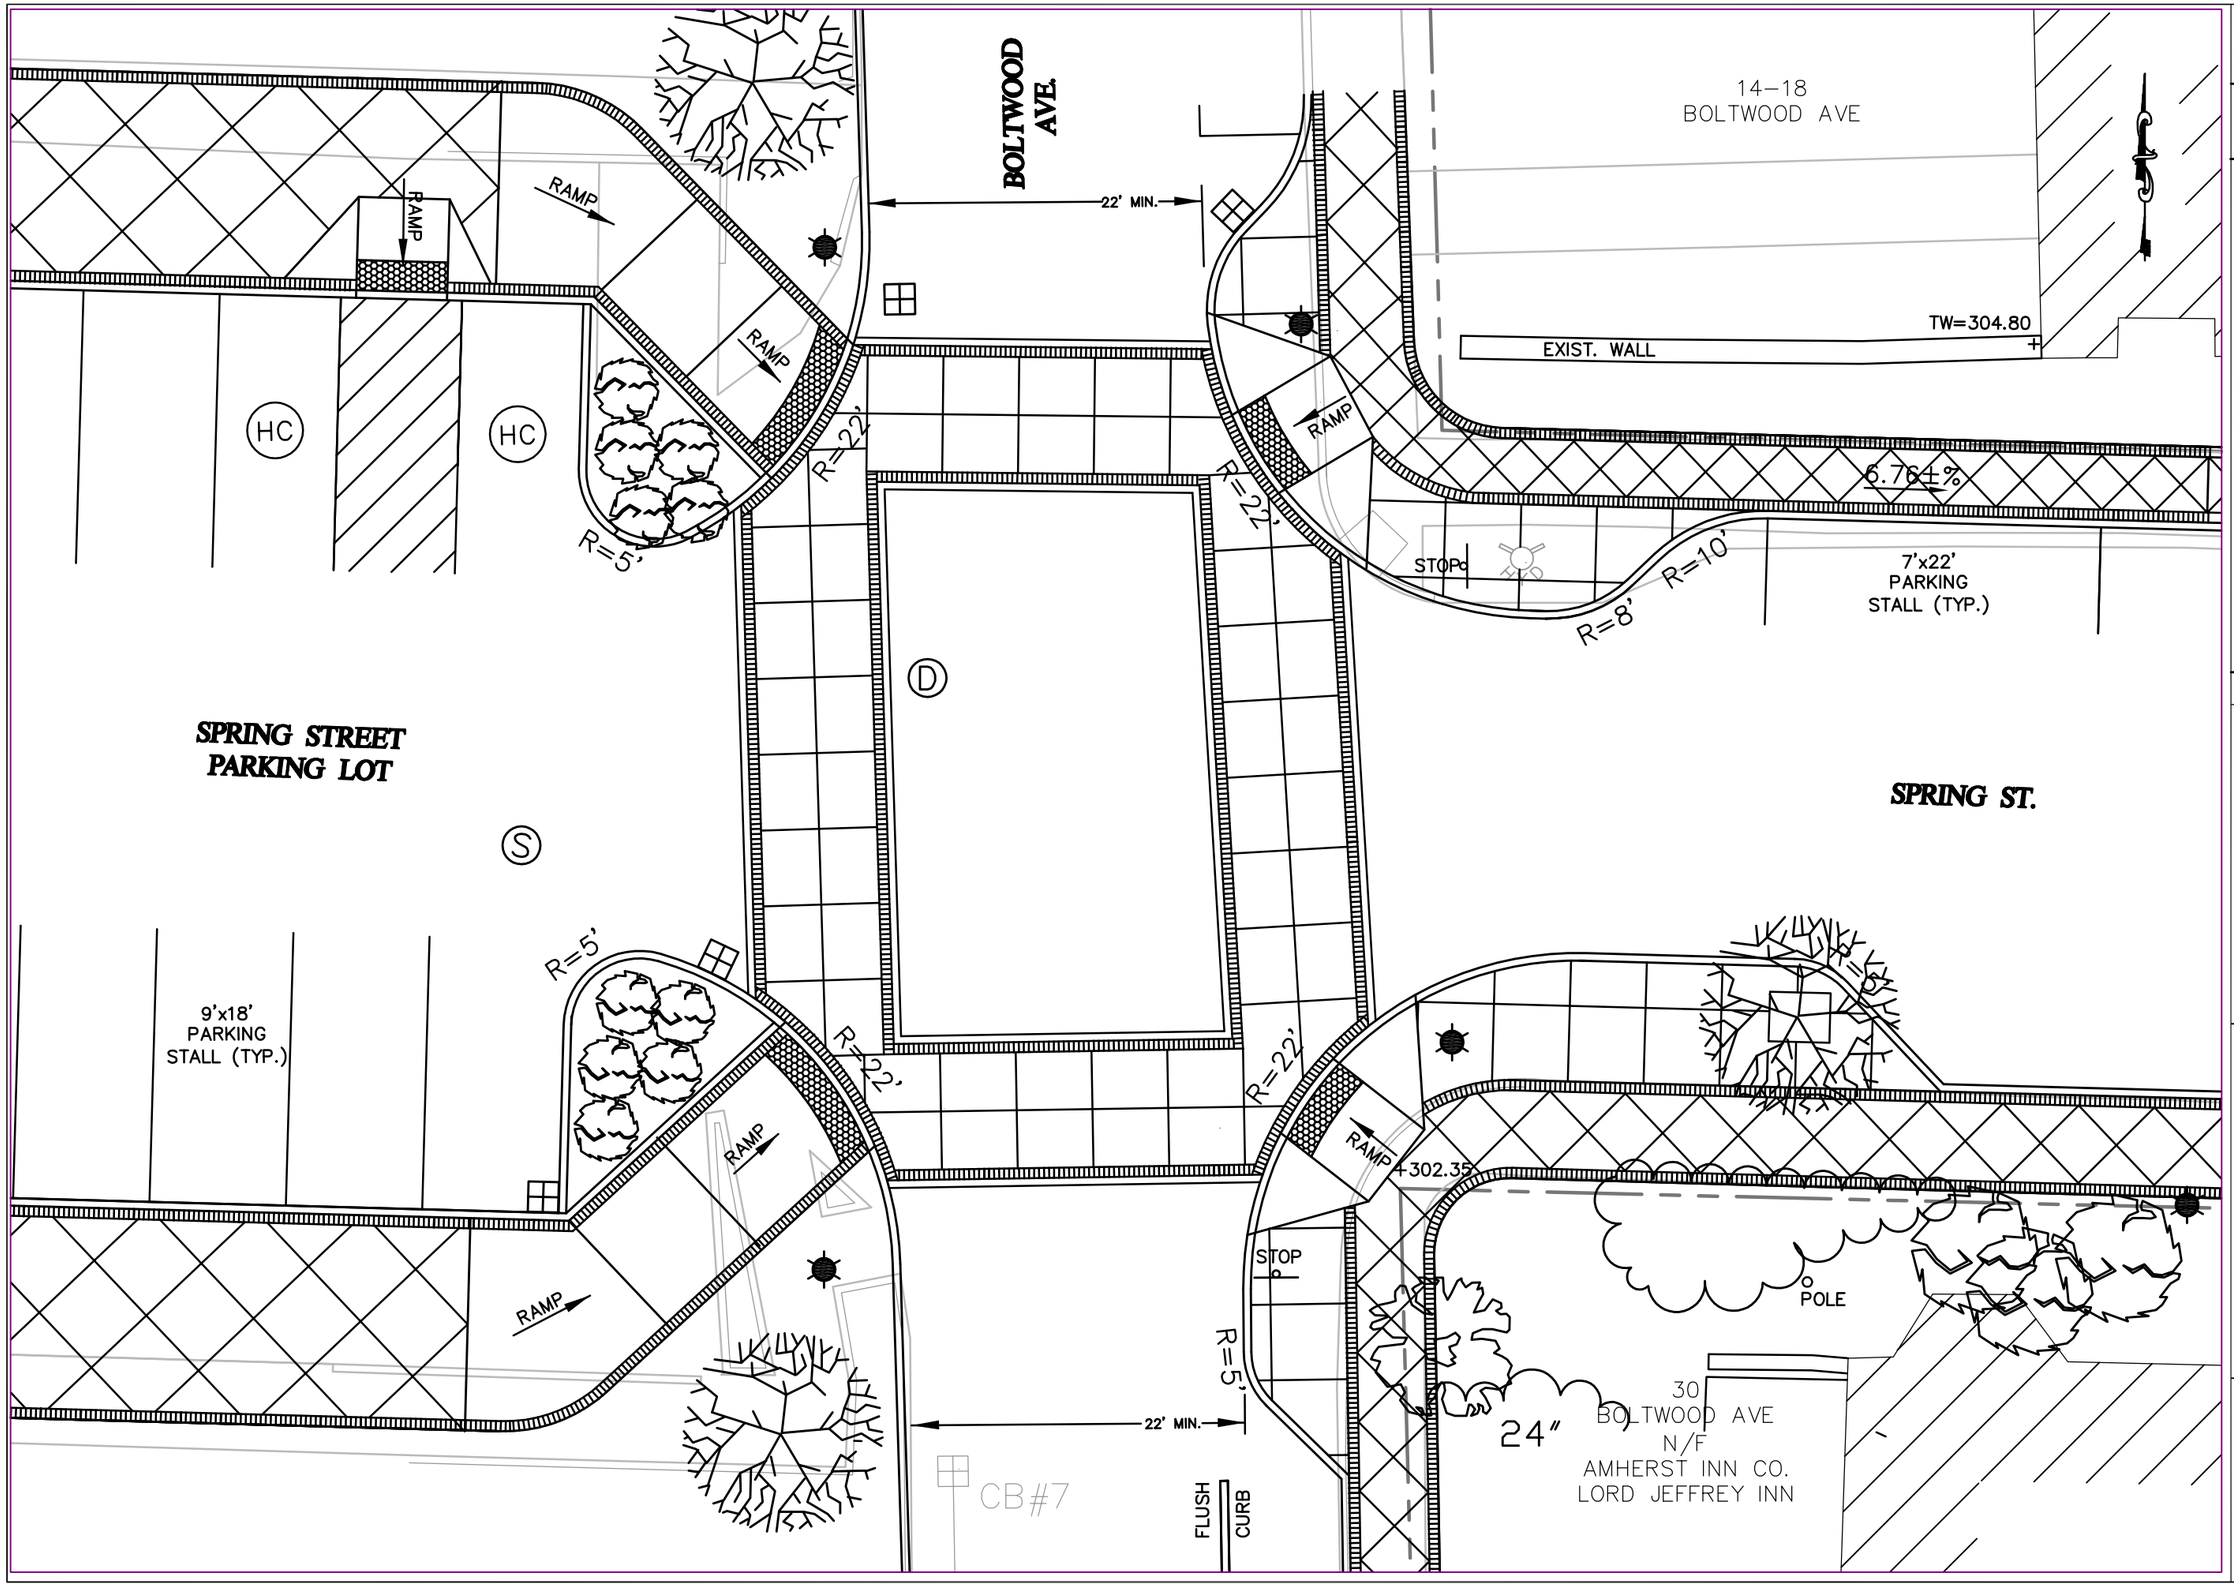

REV.	DESCRIPTION	BY	DATE

JOB NAME: INTERSECTION LAYOUT
LOCATION: SPRING STREET
AMHERST, MASSACHUSETTS 01002

DRAWN BY: PGD
SCALE: 1" = 10'
DATE: MAY 10, 2010
JOB NO.: TP07-03 SHEET:1 OF 1

DESCRIPTION: CONCEPTUAL PLAN

TOWN OF AMHERST
DEPARTMENT OF PUBLIC WORKS
ENGINEERING DIVISION
586 SOUTH PLEASANT STREET
AMHERST, MA. 01002
413-259-3029

AMHERST, MASSACHUSETTS
FOUNDED 1759