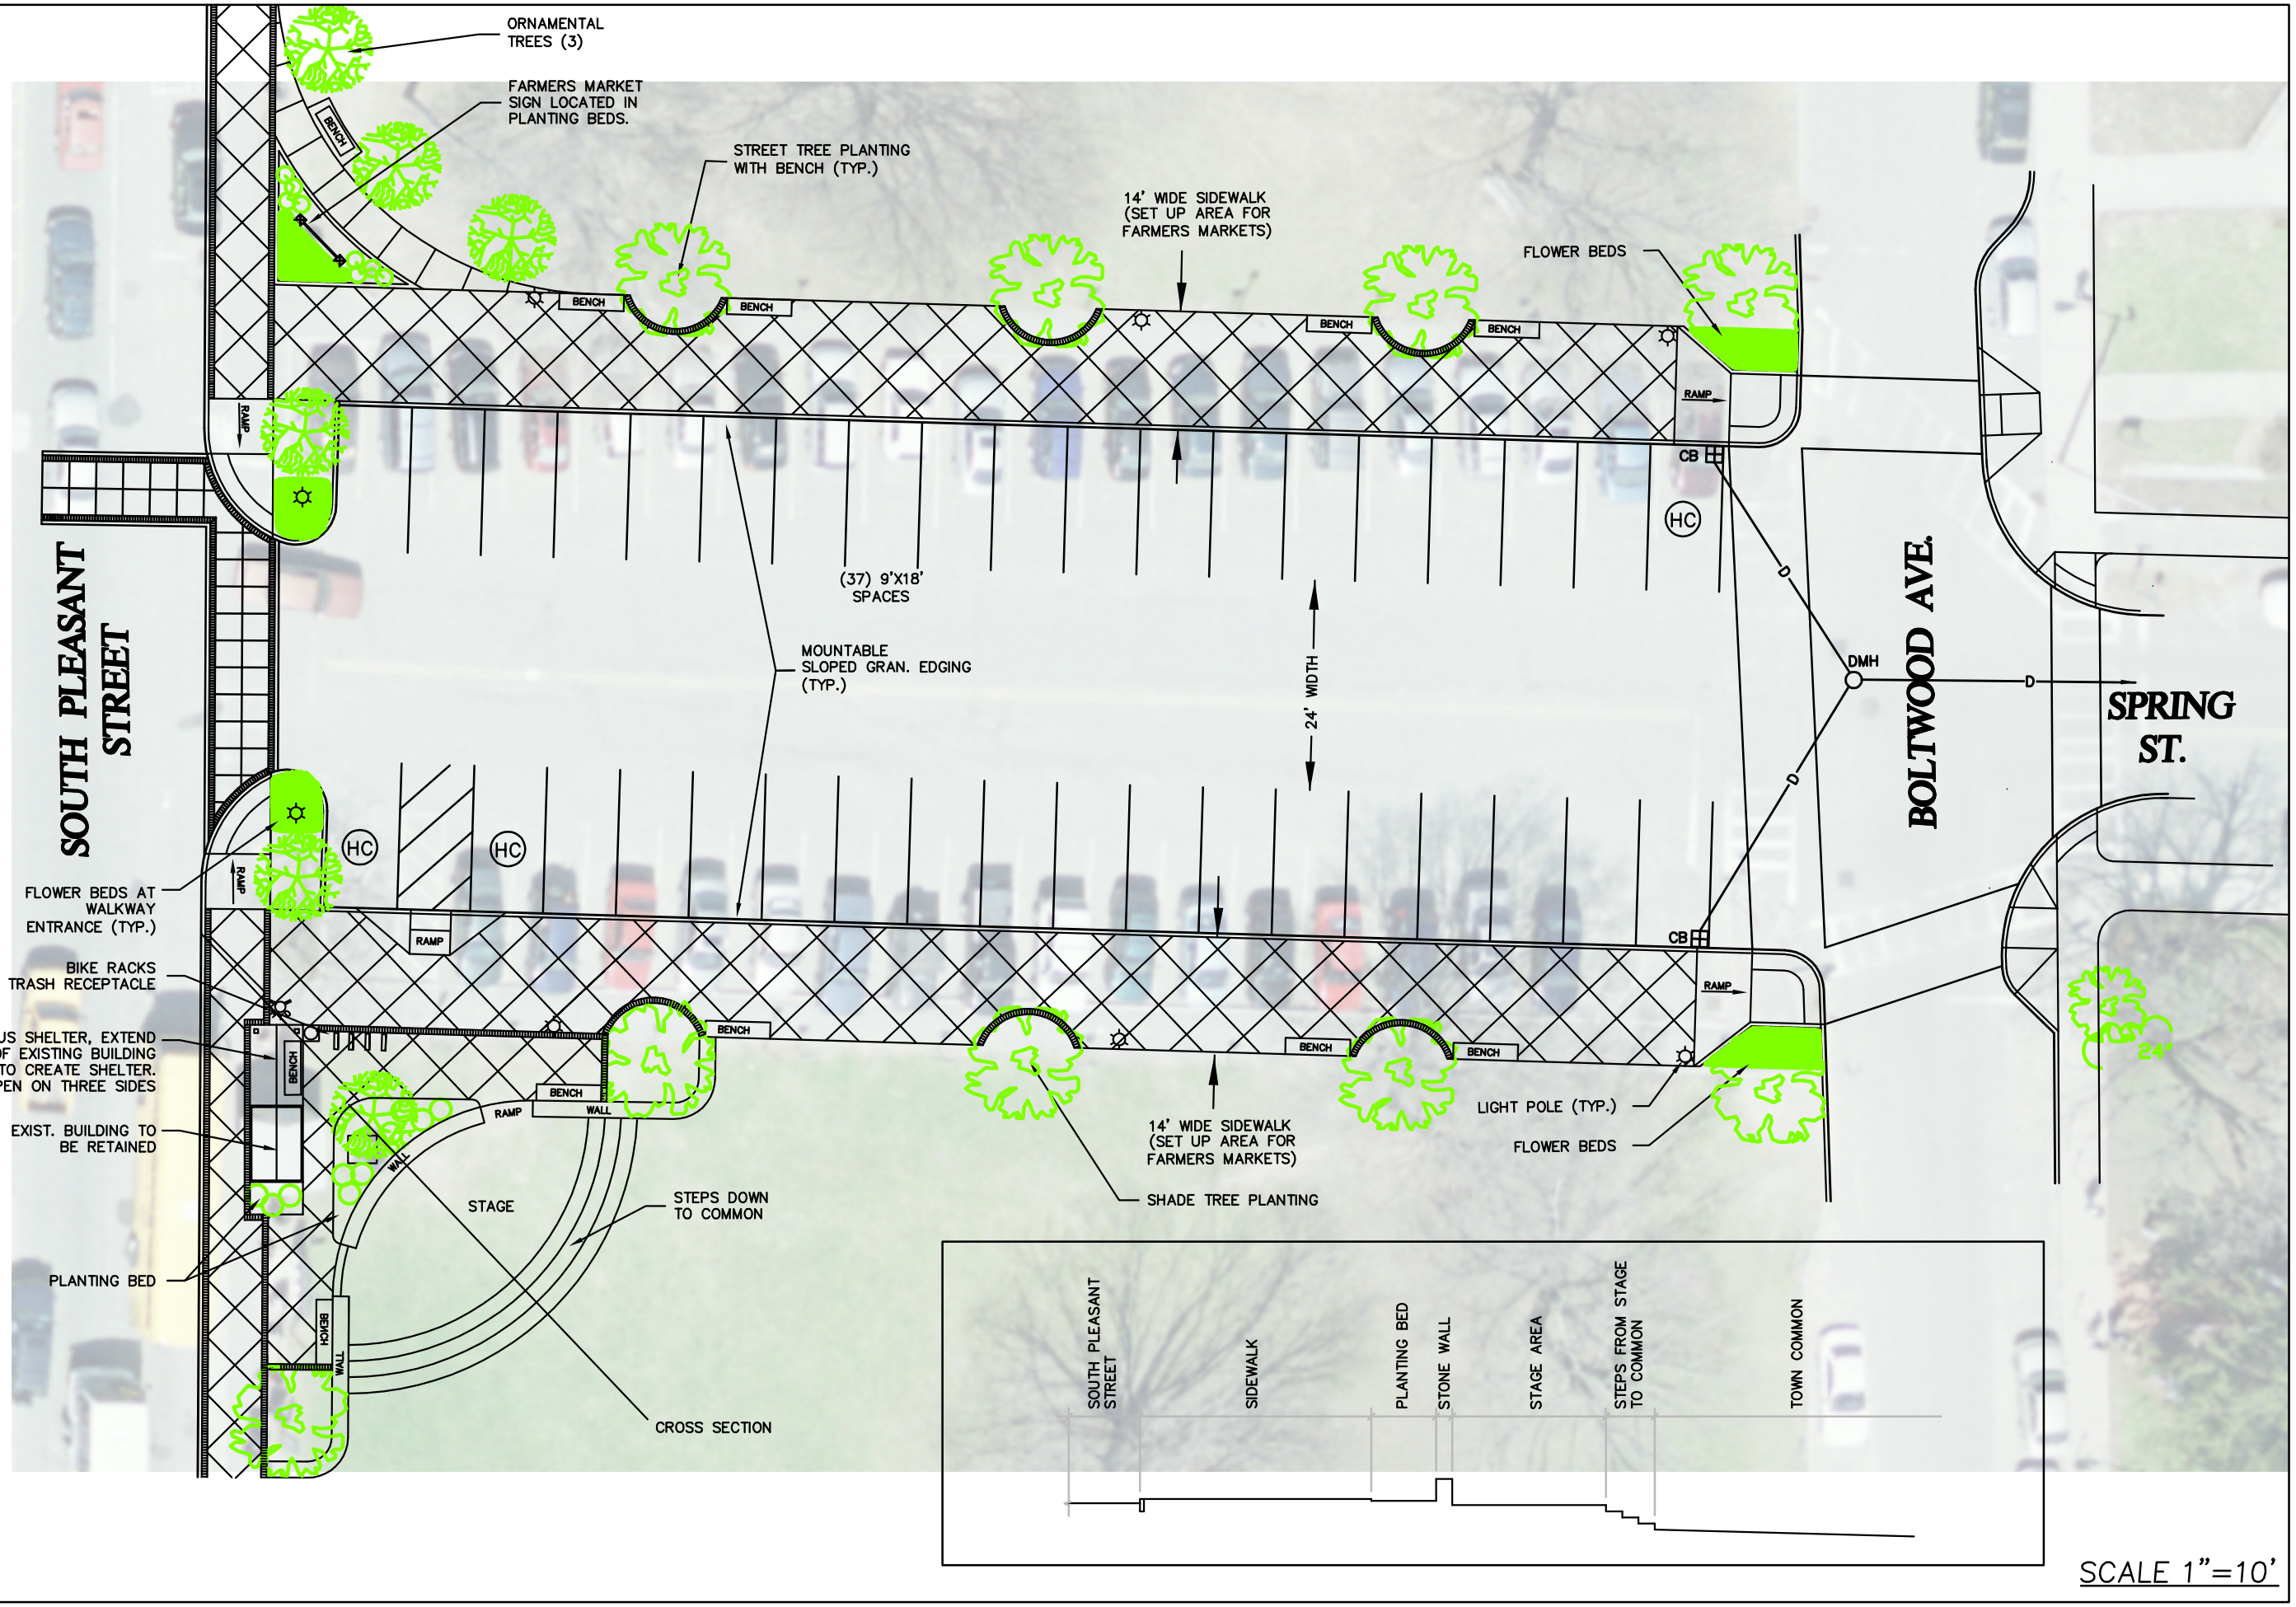

REV.	DATE	BY	DESCRIPTION

DRAWN BY: PGD CHCKD BY:
SCALE: 1"=10'
DATE: MAY, 2009
JOB NO.:TP07-03 SHEET: 1 OF 2

JOB NAME: SPRING STREET PARKING AND STAGE
LOCATION: SPRING STREET AMHERST, MASSACHUSETTS 01002

DESCRIPTION: CONCEPTUAL PLAN 1

TOWN OF AMHERST
DEPARTMENT OF PUBLIC WORKS
ENGINEERING DIVISION
586 SOUTH PLEASANT STREET
AMHERST, MA. 01002
413-259-3050

AMHERST, MASSACHUSETTS
FOUNDED 1759