MATERIAL LEGEND

HARDSCAPE

POURED IN PLACE CONCRETE PAVING

CONCRETE PAVERS

TREE GRATE

RAISED CURB EDGED TREE PLANTER

STREET LAMP POST PER TOWN DESIGN GUIDELINES

PLANTS

LAWN

MULCHED PERENNIAL PLANTING BED

PROPOSED STREET TREE (HONEY LOCUST)

PRECAST CONCRETE PAVER. (STEPSTONE INC.)

NEENAH FOUNDRY TREE GRATE, CONFORMING WITH TOWN OF AMHERST DESIGN GUIDELINES

PRECEDENT: RAISED PLANTER

Soren deNiord Design Studio
43 Wellwood Road
Portland, ME
04103
T: 207-400-2450
E: soren@sorendeniord.com

KENDRICK PLACE

EAST PLEASANT STREET

AMHERST MASSACHUSETTS / 04107

No.	Revision	Date

revisions:
date: September 9, 2013
scale: As Noted
drawn: KK
checked: KK

L1.0
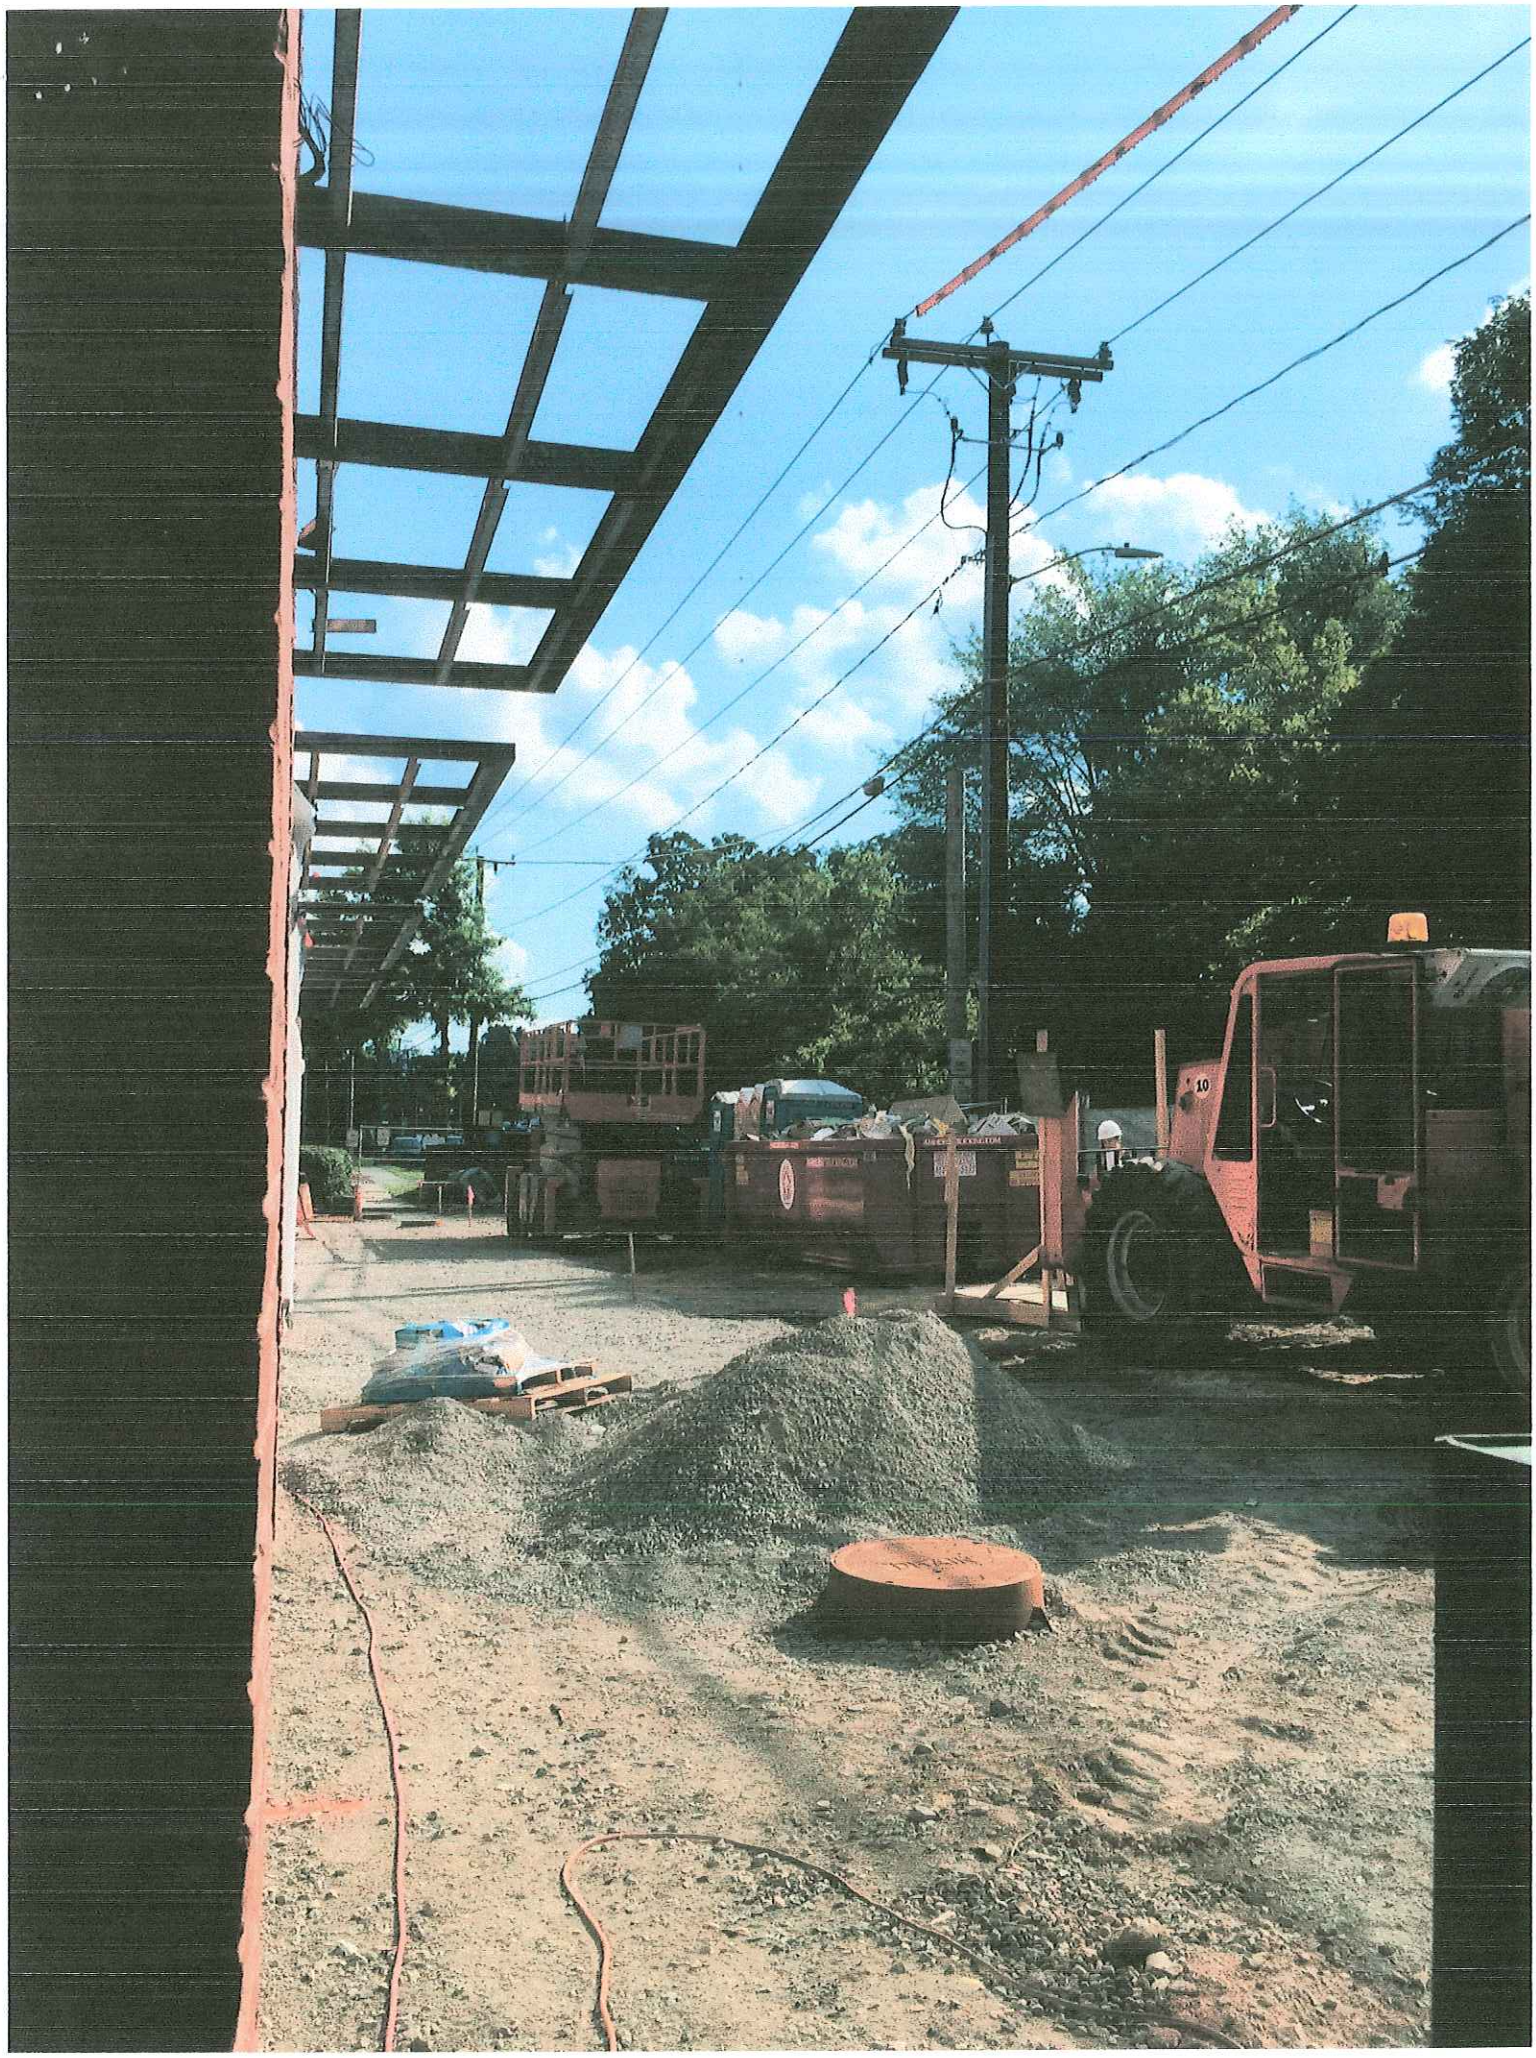
SITE PLAN