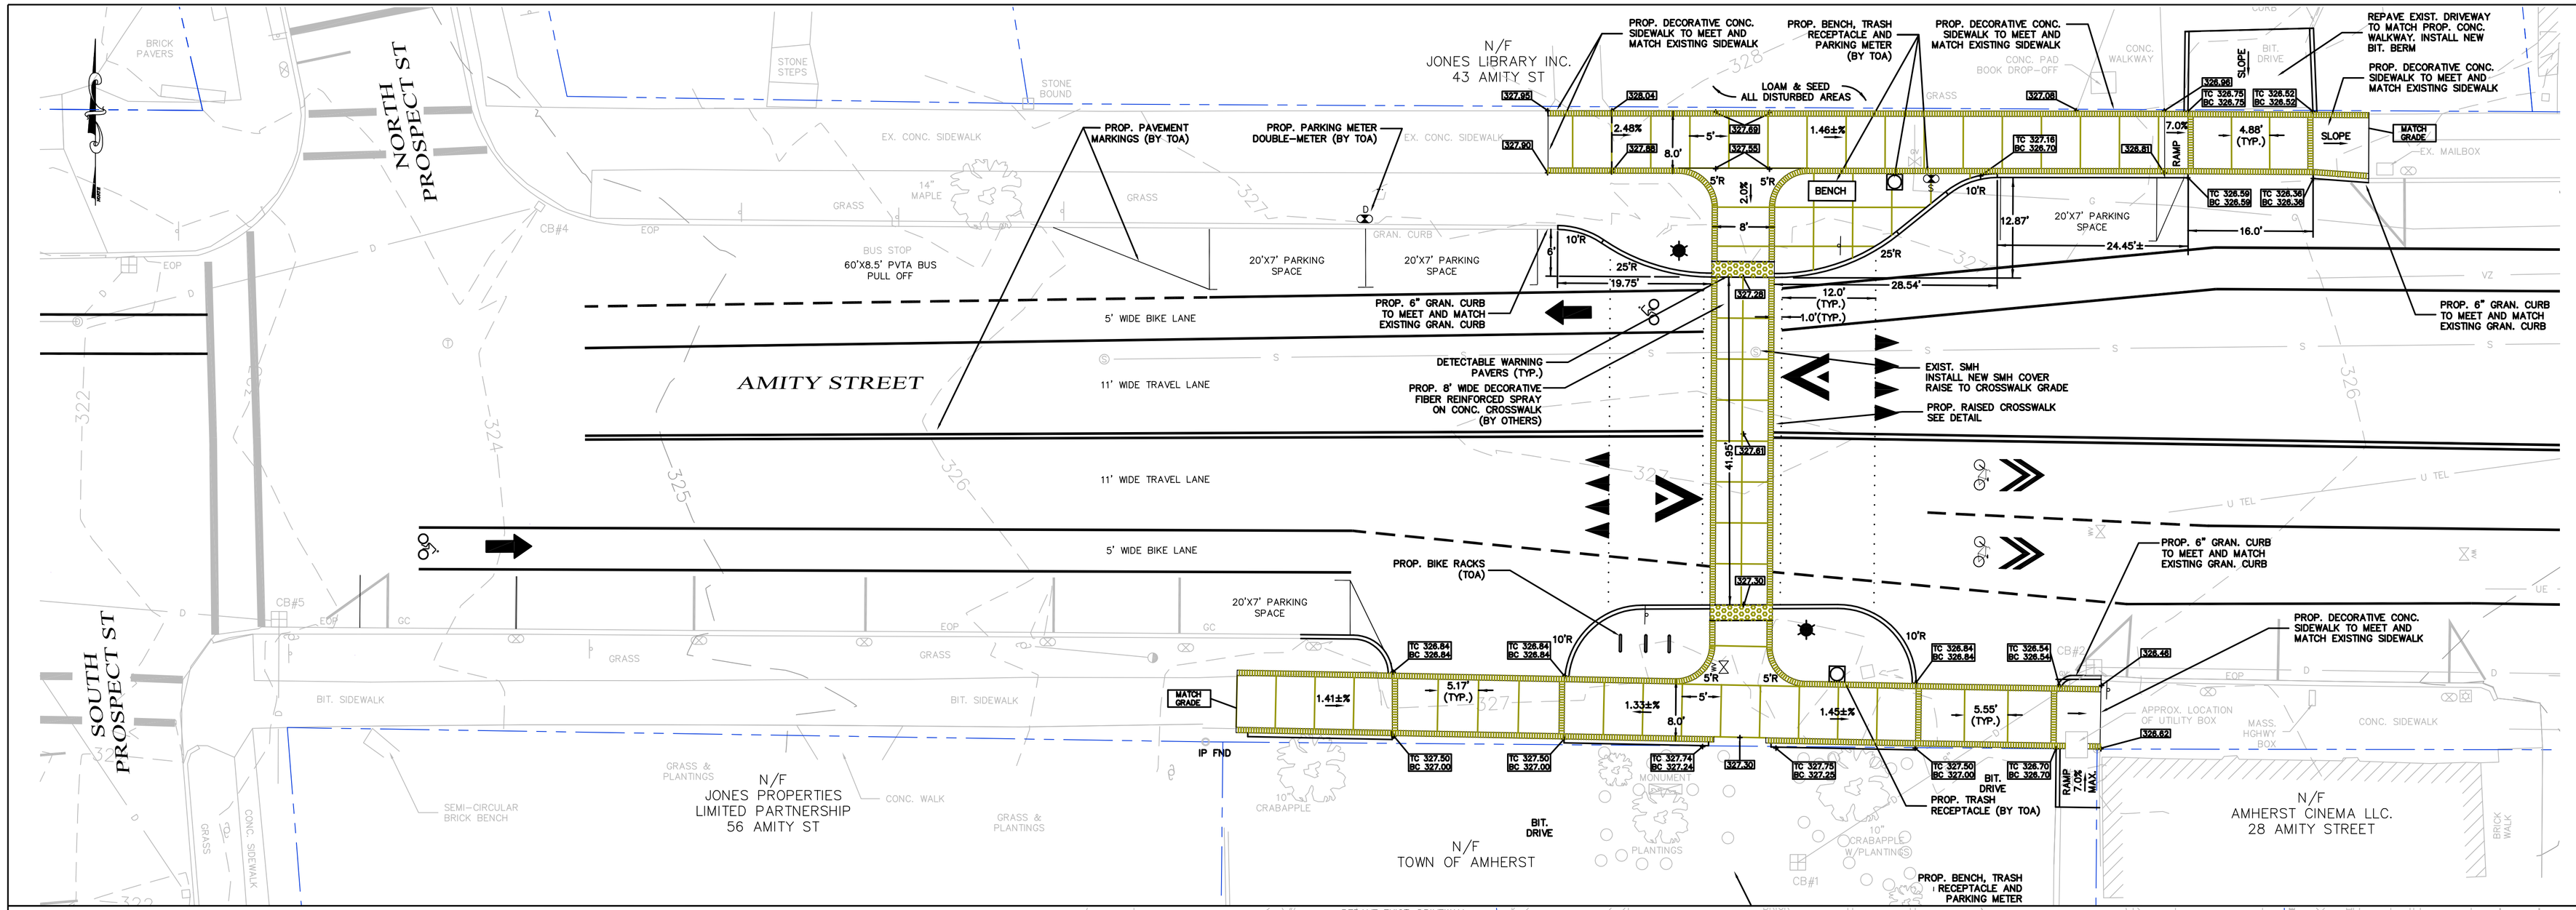

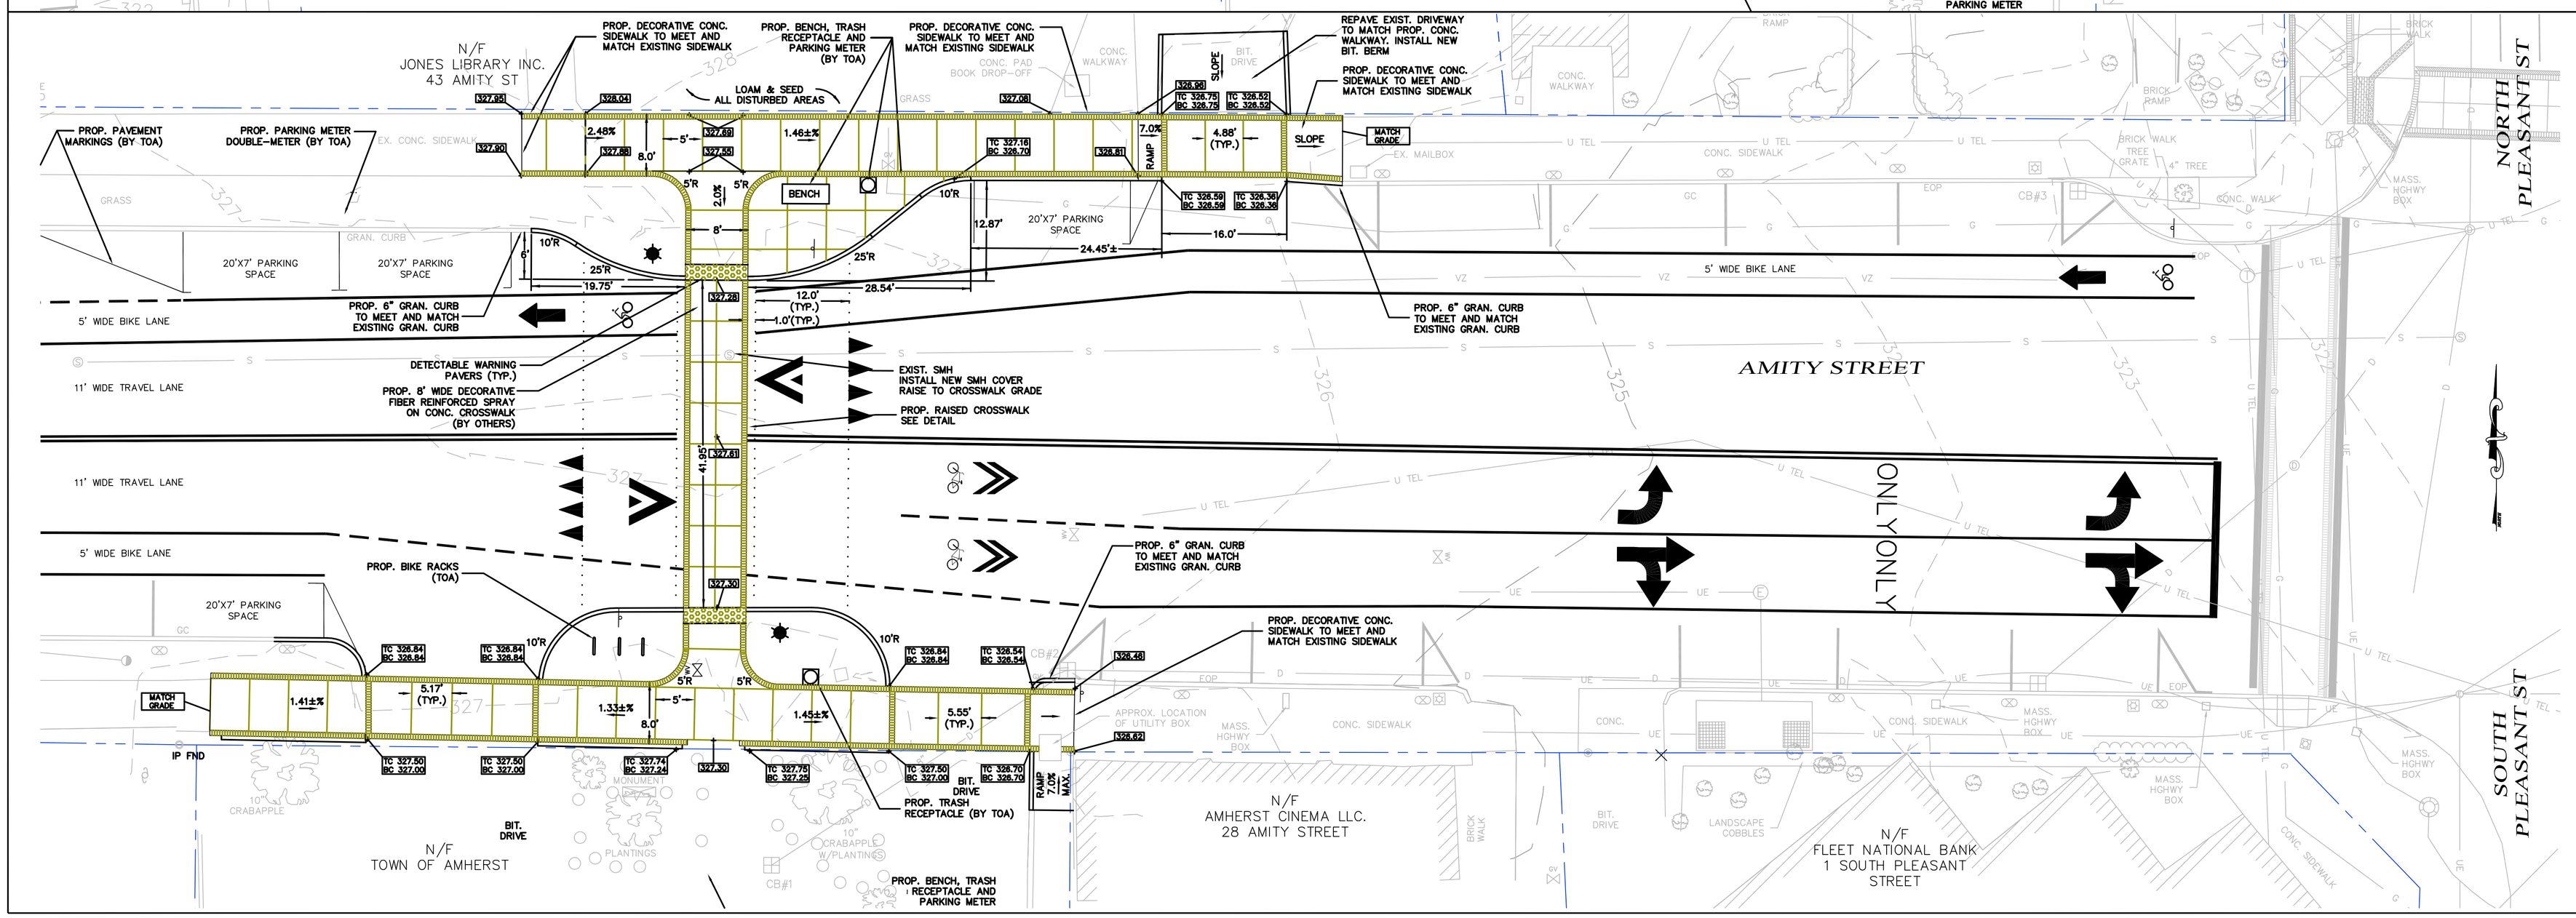

SHEET: 4 OF ?

DRAWN BY: PGD CHCKD BY: GBM
SCALE: 1" = 10'
DATE: MARCH 12, 2007
JOB NO.: TP09-09

REV.	DESCRIPTION	BY	DATE

LAYOUT AND GRADING PLAN

AMITY STREET CROSSWALK IMPROVEMENTS
AMITY STREET
AMHERST, MASSACHUSETTS 01002

TOWN OF AMHERST
DEPARTMENT OF PUBLIC WORKS
ENGINEERING DIVISION
586 SOUTH PLEASANT STREET
AMHERST, MA. 01002
413-259-3029

AMHERST, MASSACHUSETTS FOUNDED 1759