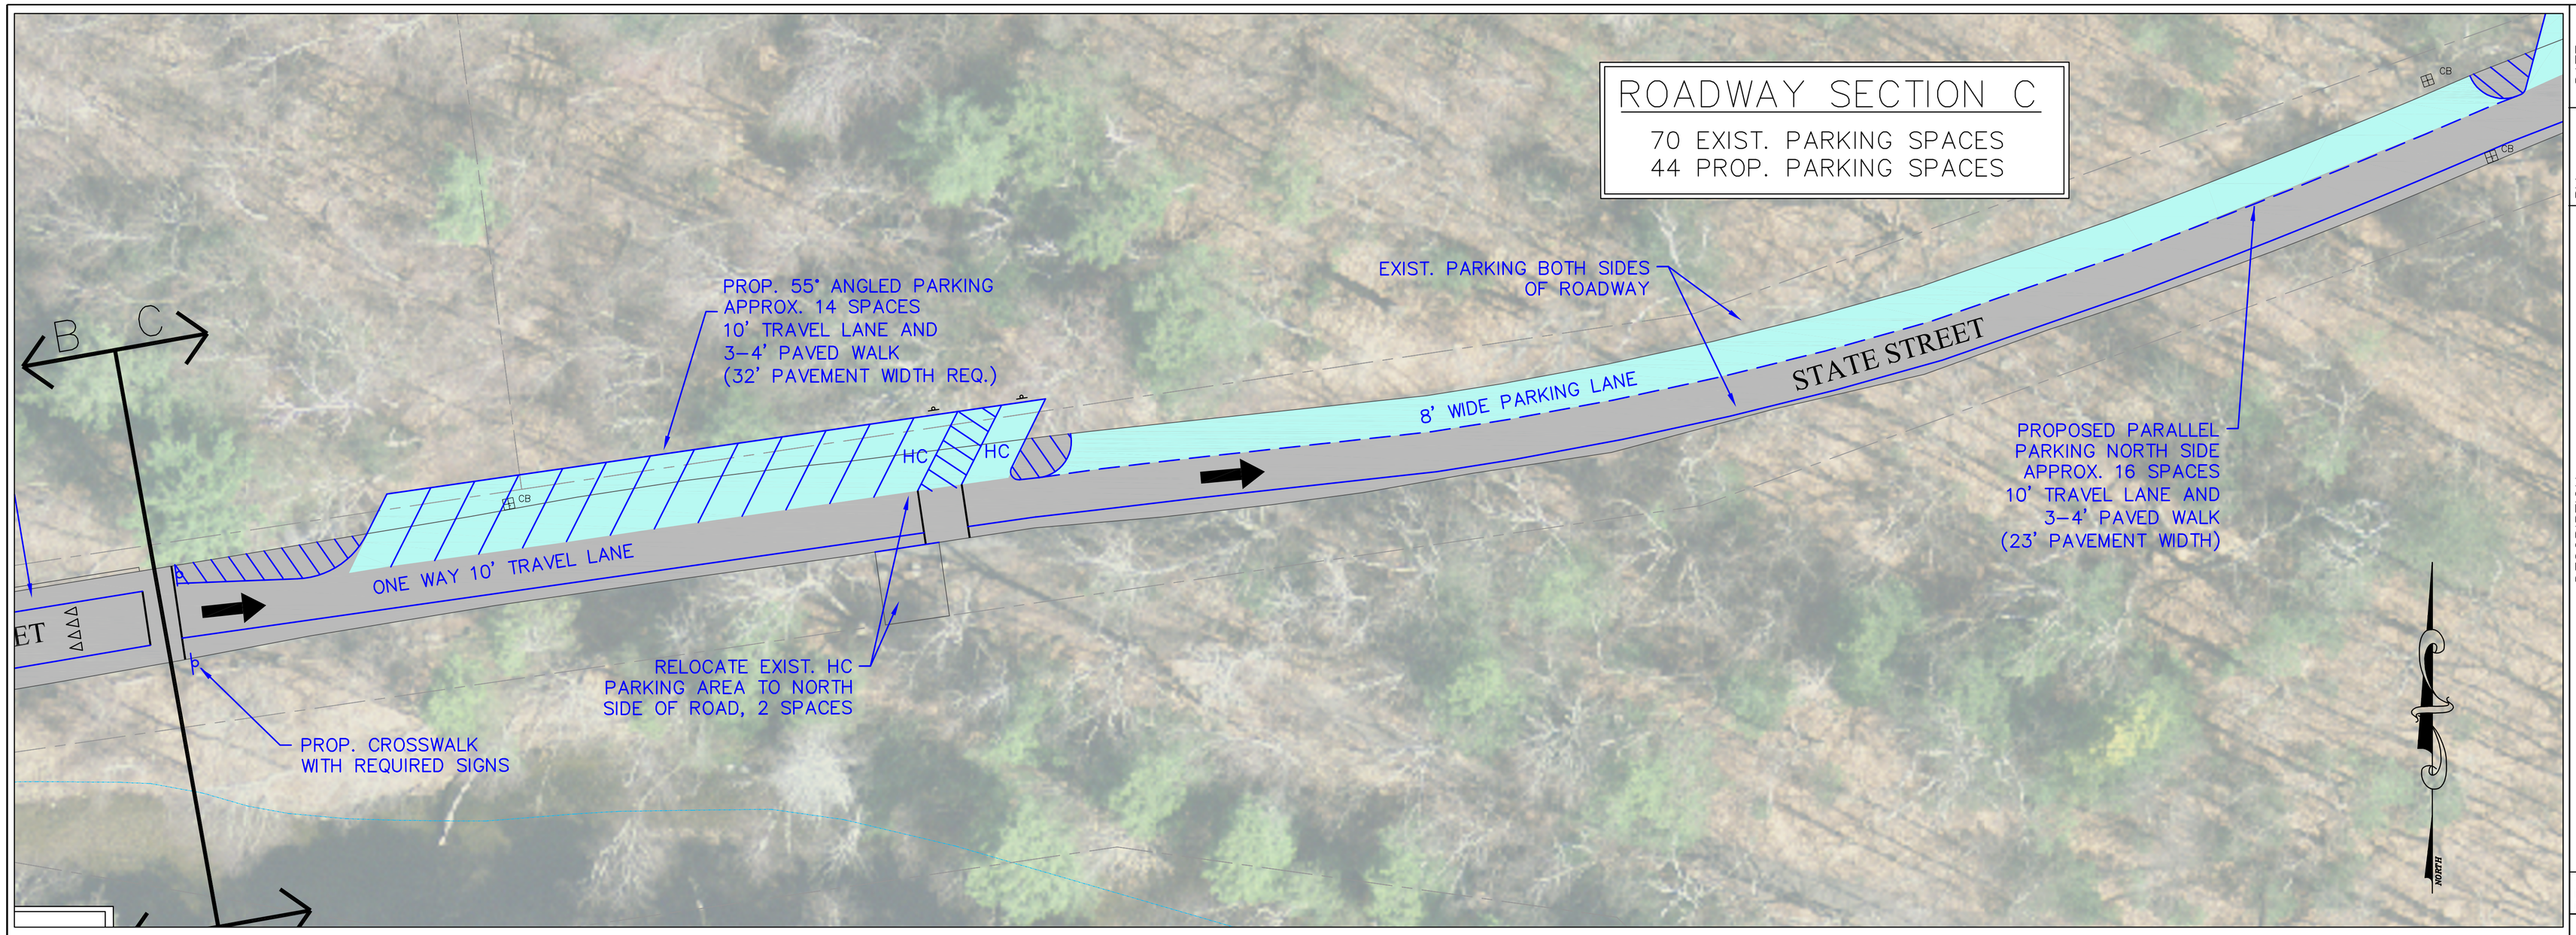

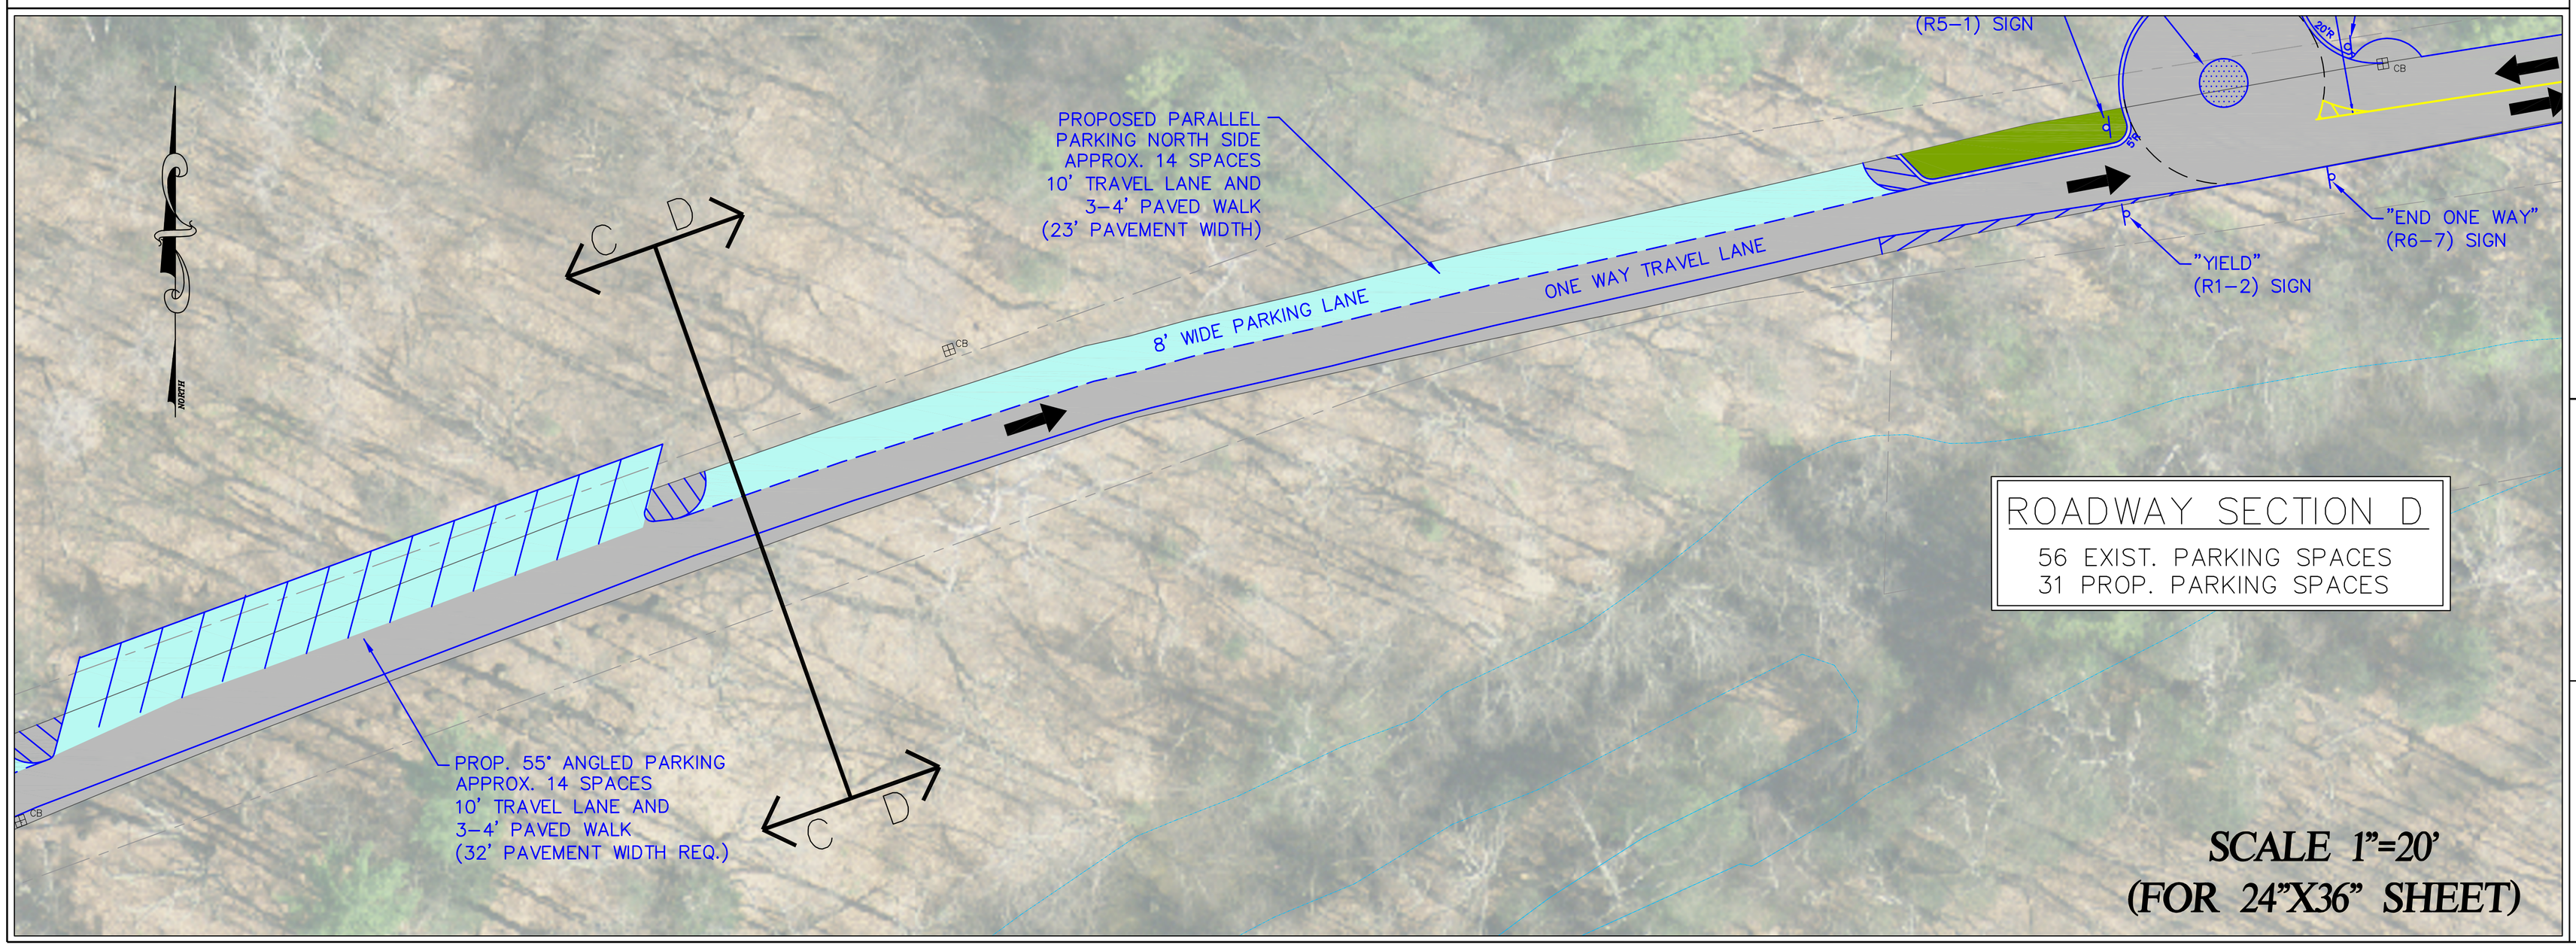

REV.	DESCRIPTION	BY	DATE

DRAWN BY: PGD CHCKD BY: –
SCALE: 1"=20'
DATE: OCT 25, 2018
JOB NO.: TP15-06
4 OF 5

JOB NAME: **STATE STREET PROPOSED ONE-WAY**
LOCATION: **STATE STREET AMHERST, MASSACHUSETTS 01002**

DESCRIPTION: **CONCEPTUAL PLAN**

TOWN OF AMHERST
DEPARTMENT OF PUBLIC WORKS
ENGINEERING DIVISION
586 SOUTH PLEASANT STREET
AMHERST, MA. 01002
413-256-4029

AMHERST, MASSACHUSETTS FOUNDED 1759