I REPORT THAT THE PROPERTY LINES SHOWN HEREON ARE THE LINES DIVIDING EXISTING OWNERSHIPS, AND THE LINES OF STREETS AND WAYS SHOWN ARE THOSE OF PUBLIC OR PRIVATE STREETS OR WAYS ALREADY ESTABLISHED, AND THAT NO NEW LINES FOR DIVISION OF EXISTING OWNERSHIP OR FOR NEW WAYS ARE SHOWN.

SURVEYOR: _____

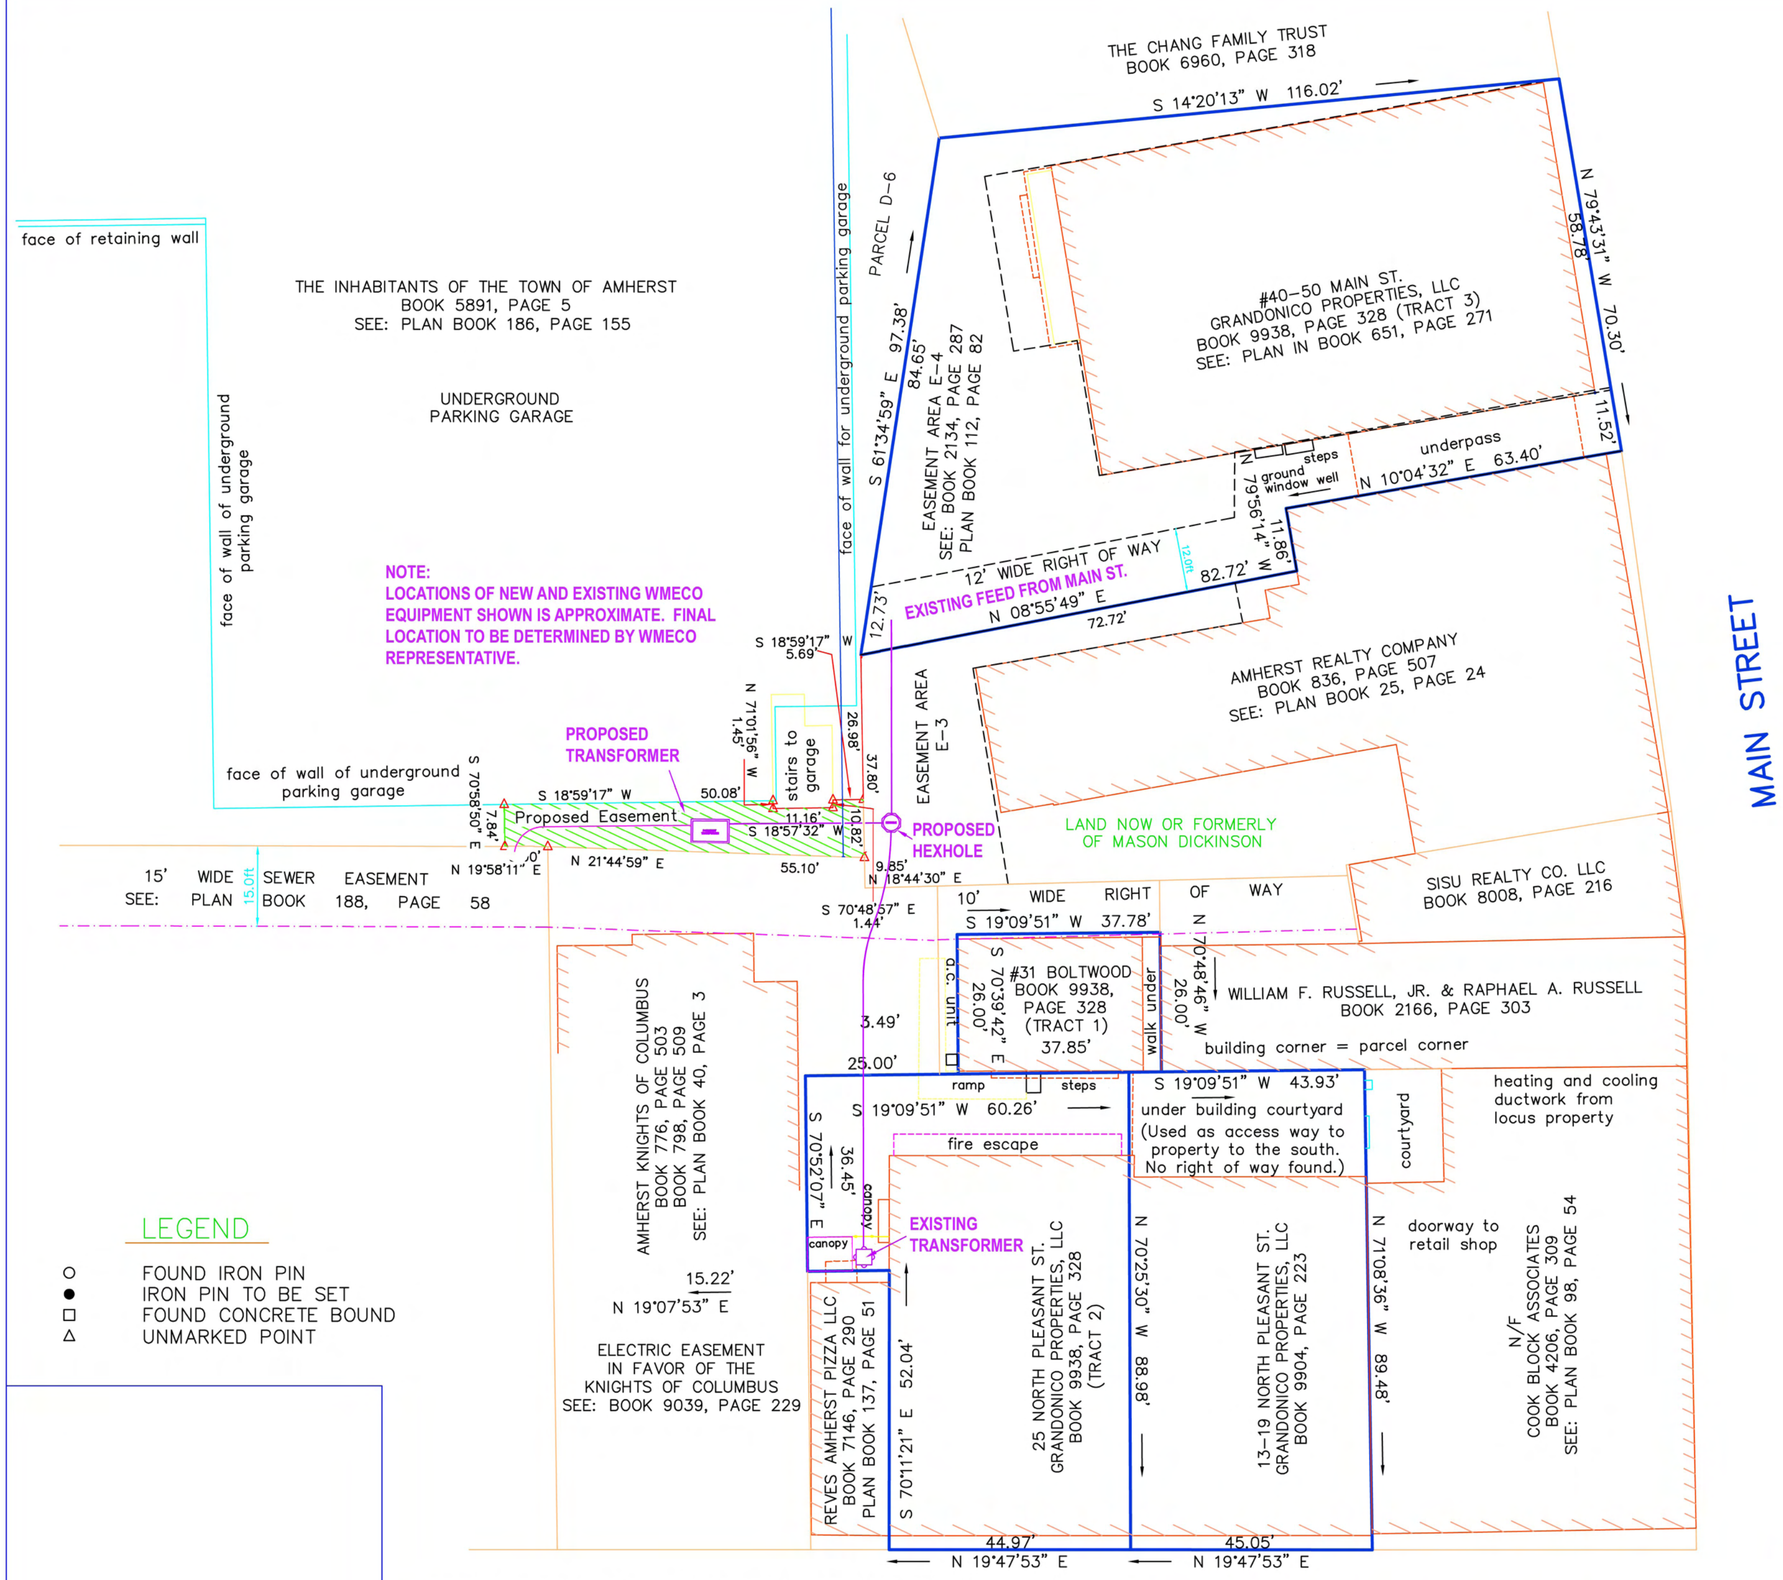

LEGEND

- ○ FOUND IRON PIN
- ● IRON PIN TO BE SET
- □ FOUND CONCRETE BOUND
- △ UNMARKED POINT

I REPORT THAT THIS PLAN HAS BEEN PREPARED IN CONFORMITY WITH THE 1976 RULES AND REGULATIONS OF THE REGISTERS OF DEEDS OF THE COMMONWEALTH OF MASSACHUSETTS.

_____

RANDALL E. IZER #35032

COMMONWEALTH OF MASSACHUSETTS
RANDALL E. IZER #35032
PROFESSIONAL LAND SURVEYOR

"PROPOSED EASEMENT"

PLAN OF LAND IN

AMHERST, MASSACHUSETTS

PREPARED FOR

ARCHIPELAGO INVESTMENTS, LLC

SCALE: 1"=20' APRIL 5, 2011

HAROLD L. EATON AND ASSOCIATES, INC.
REGISTERED PROFESSIONAL LAND SURVEYORS
235 RUSSELL STREET – HADLEY – MASSACHUSETTS
413-584-7599 413-585-5976 (fax)
email – hleaton@aol.com

0' 20' 40' 60'