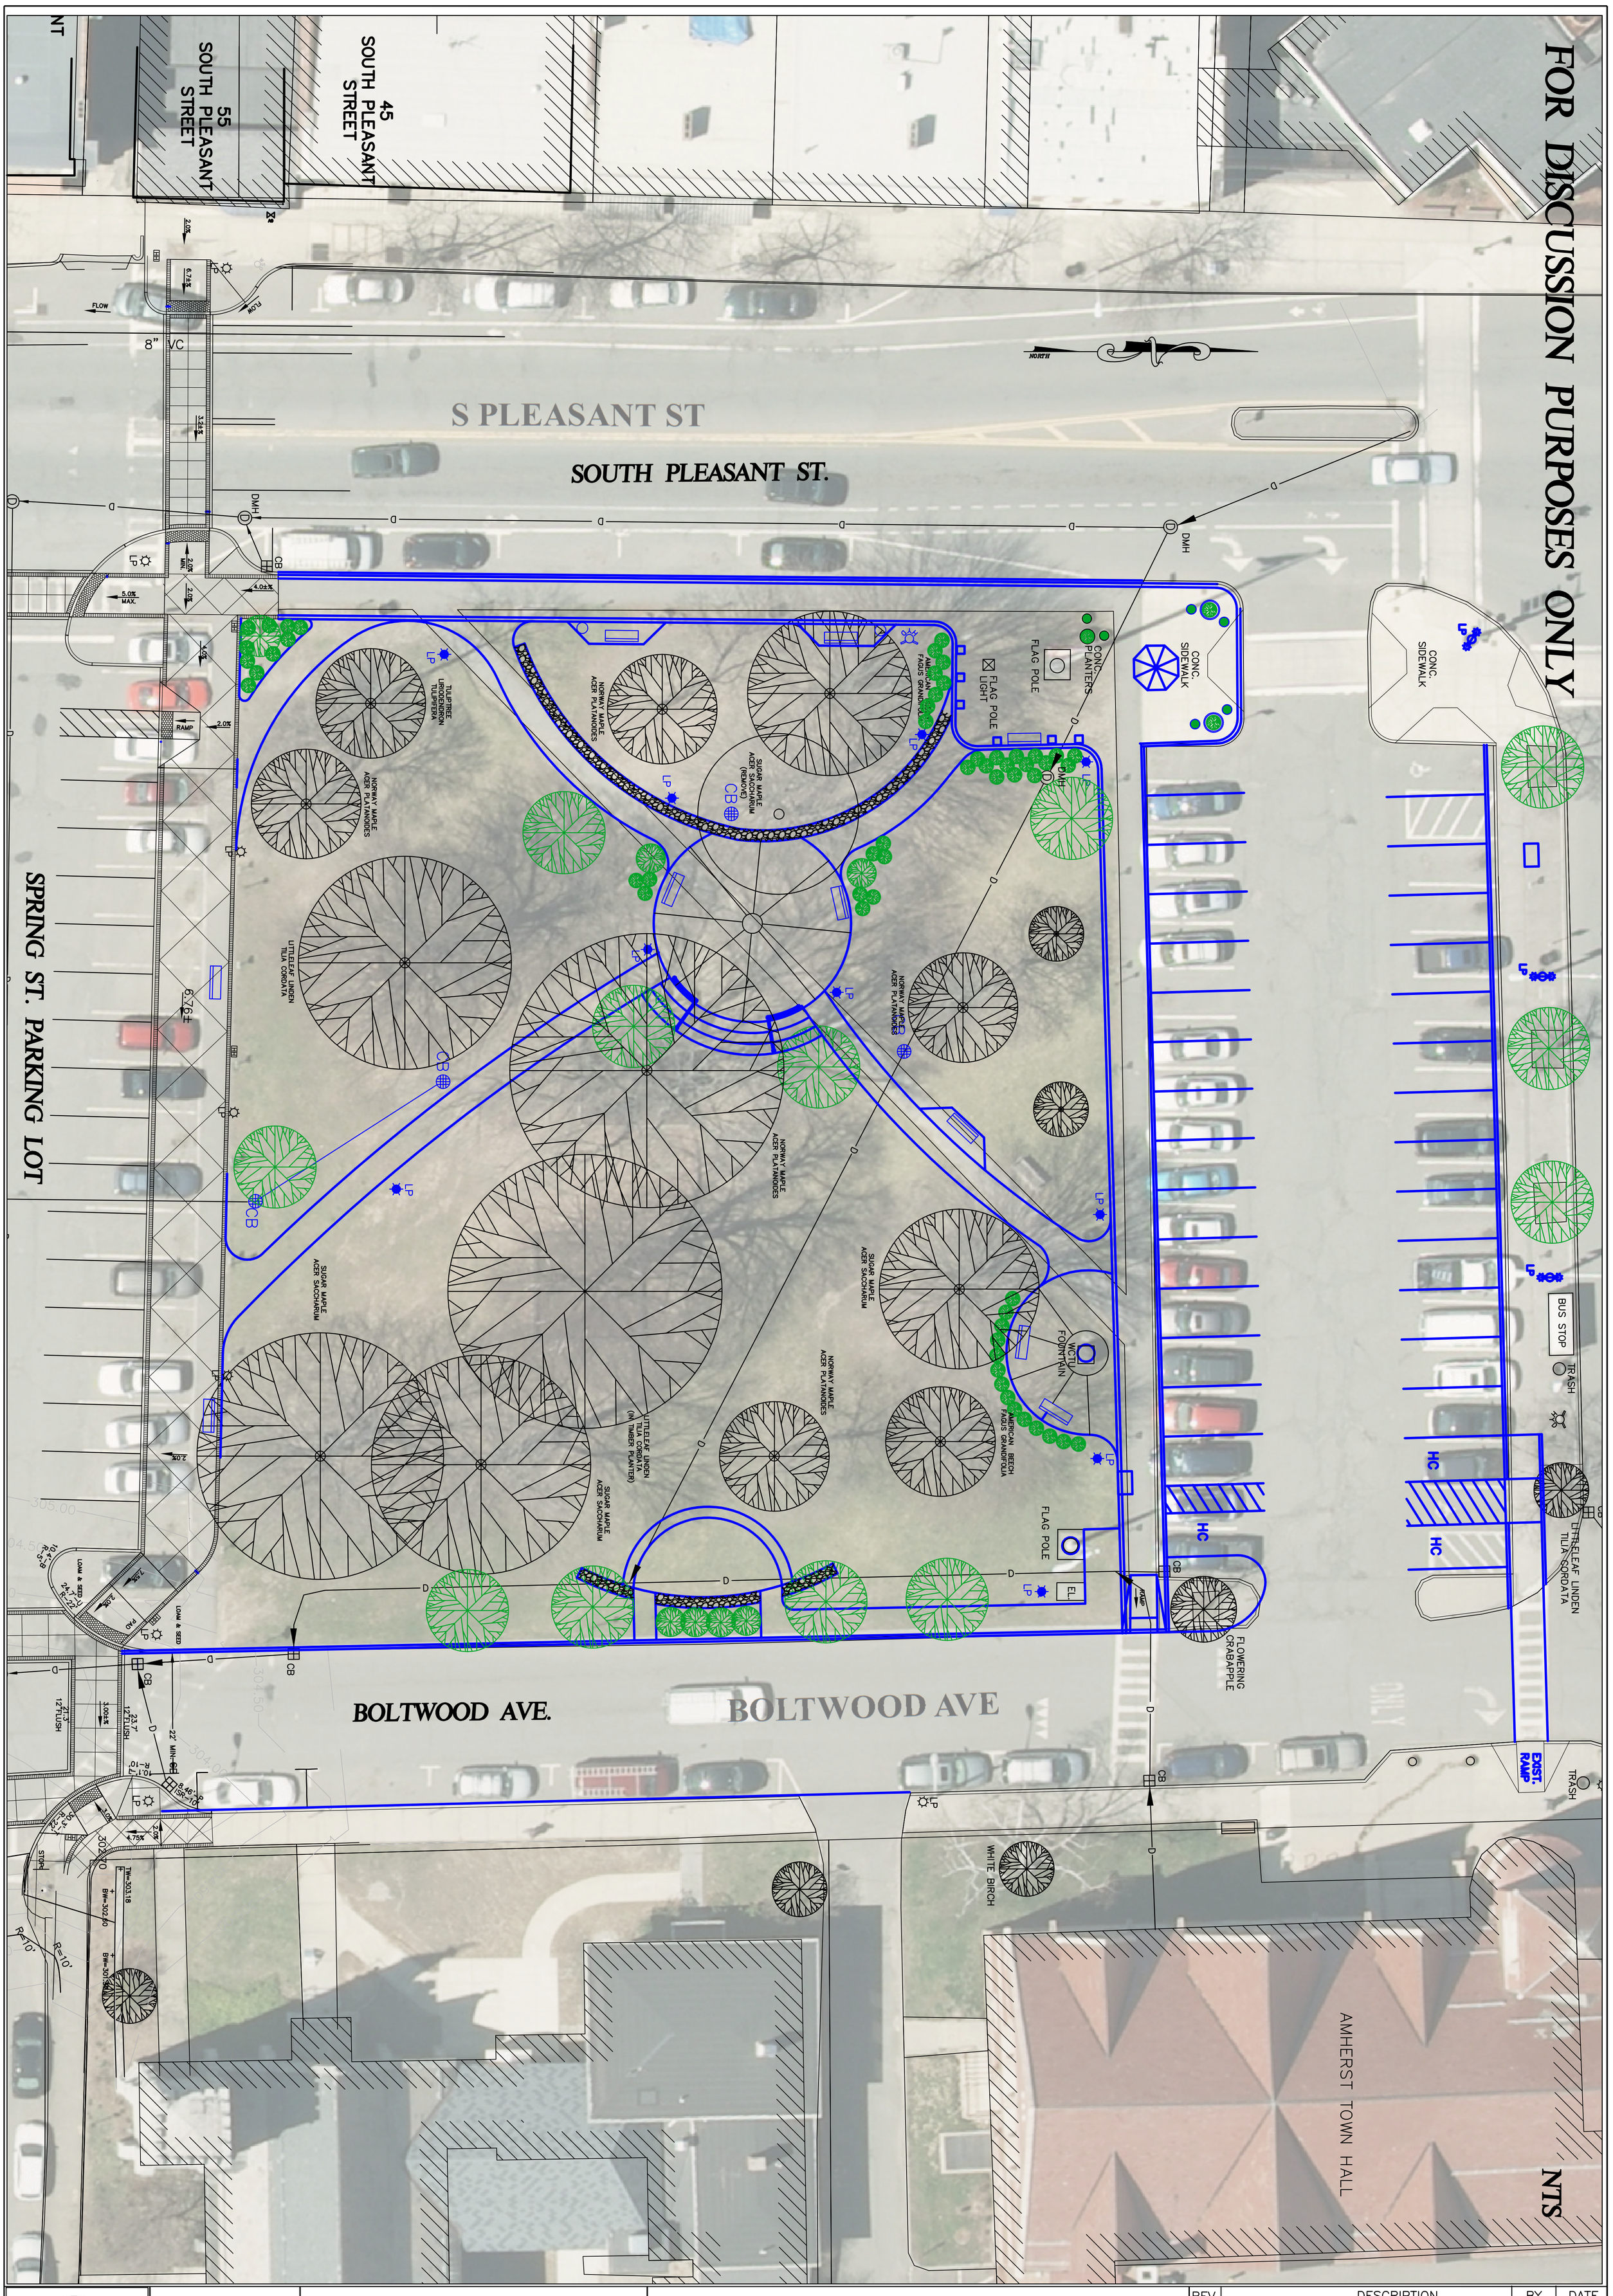


TOWN OF AMHERST
DEPARTMENT OF PUBLIC WORKS
ENGINEERING DIVISION
586 SOUTH PLEASANT STREET
AMHERST, MA. 01002
413-259-3050

# TOWN OF AMHERST
# NORTH COMMON PARC GRANT

AMHERST, MASSACHUSETTS 01002

CONCEPT B

| REV. | DESCRIPTION | BY | DATE |
|---|---|---|---|
| | | | |
| | | | |
| | | | |
| | | | |
| | | | |

| | | |
|---|---|---|
| DATE: | SCALE: NTS | DRAWN: PD |
| JOB NO.: TP10-09 | SHEET: | |