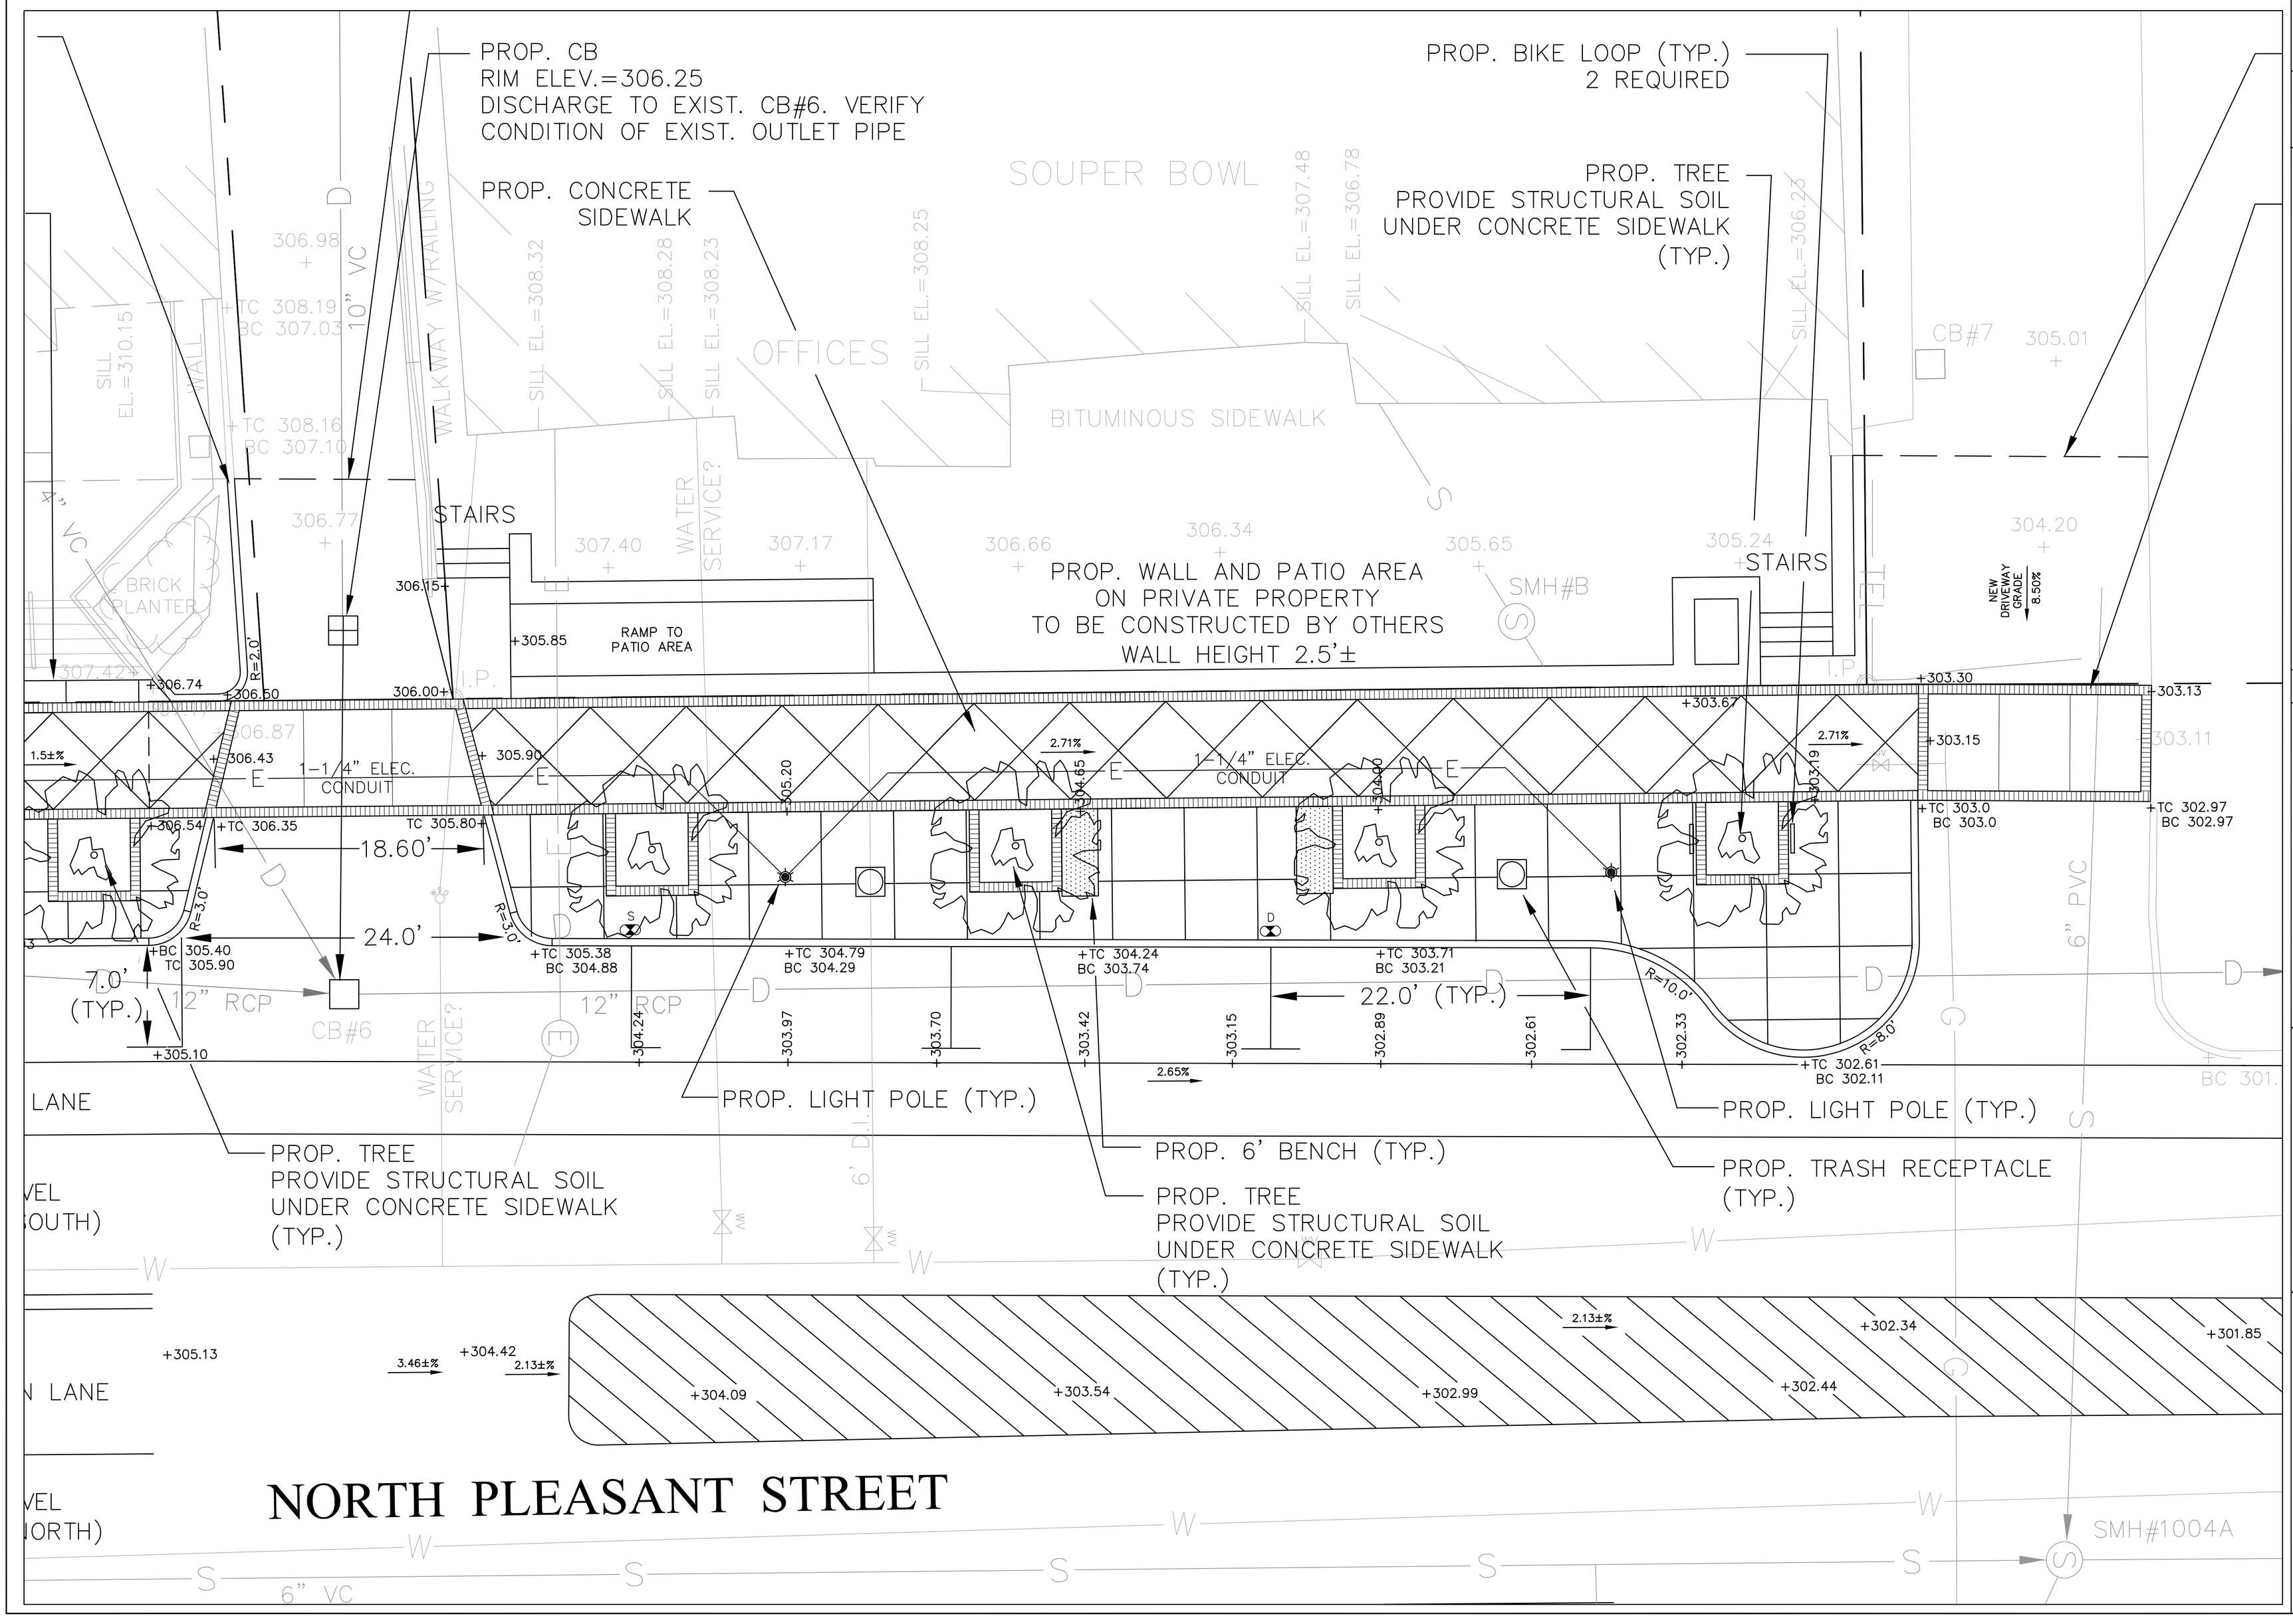

REV.	DESCRIPTION	BY	DATE
1	ADDED ELECTRICAL CONDUIT	PD	11/4/08

DRAWN BY: PGD CHCKD BY:
SCALE: NA
DATE: FEBRUARY 2008
JOB NO.: TP08-14 SHEET:6 OF 6

JOB NAME: **PHASE 6A SIDEWALK DESIGN**
LOCATION: **NORTH PLEASANT ST AMHERST, MASSACHUSETTS 01002**
DESCRIPTION: **PROPOSED SIDEWALK LAYOUT**

TOWN OF AMHERST
DEPARTMENT OF PUBLIC WORKS
ENGINEERING DIVISION
586 SOUTH PLEASANT STREET
AMHERST, MA. 01002
413-259-3050

AMHERST, MASSACHUSETTS · FOUNDED 1759